FAU RTE	SECTION	COUNTY	TOTAL SHEETS	SHEET NO.
1704	09-00015-00-RS	COOK	14	14
F.H.W.A. REG.	ILLINOIS	PROJECT	ARA-9003(218)	

CONTRACT NO. 63291

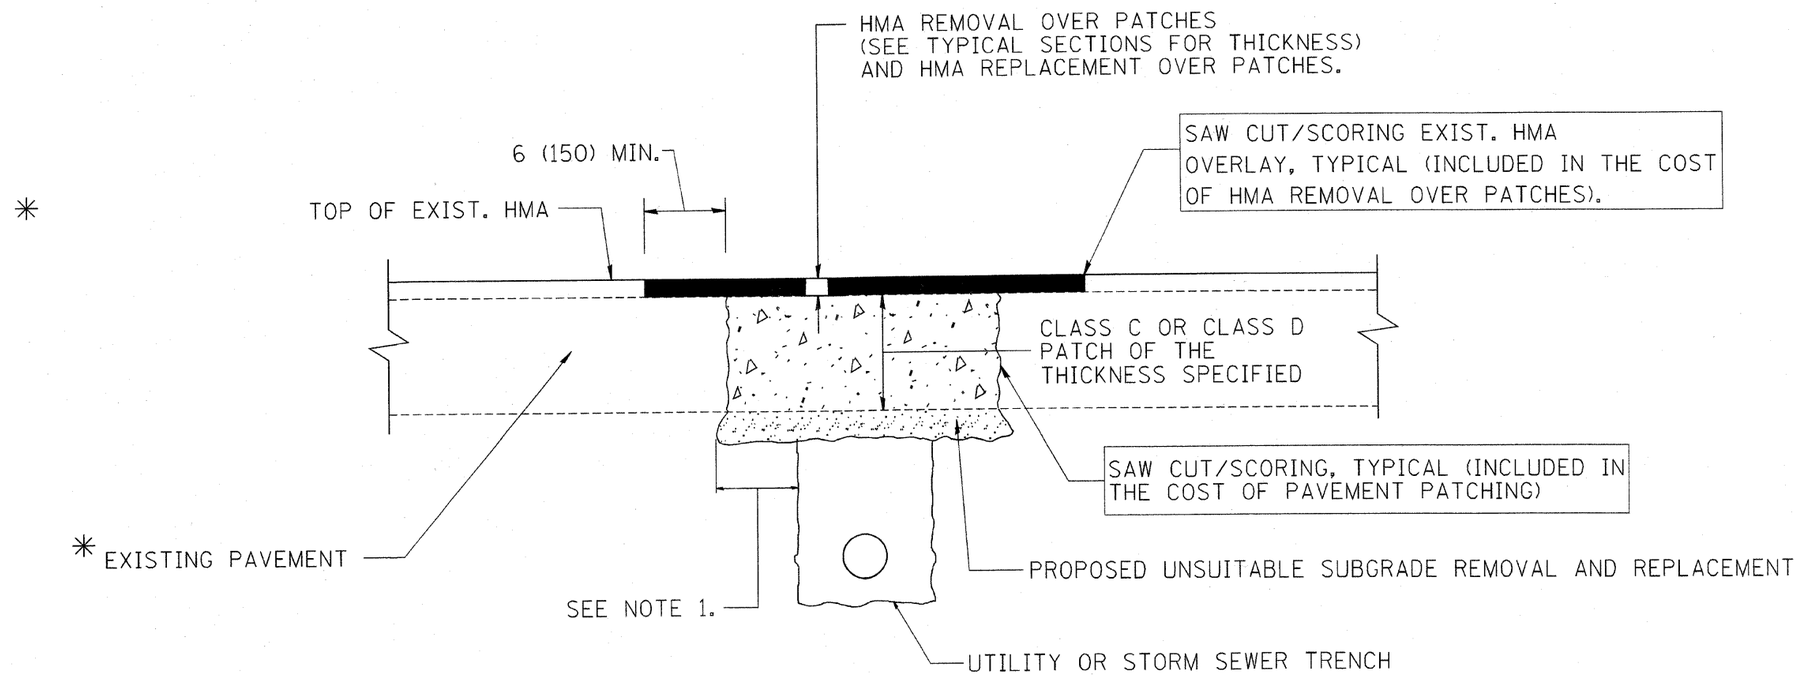

* SEE TYPICAL SECTIONS FOR THICKNESS AND MATERIALS

NOTES:

1. THE WIDTH OF THE FULL DEPTH PATCH OVER A TRENCH SHALL BE 12 (300) WIDER ON EACH SIDE OF THE TRENCH.
2. FOR METHOD OF MEASUREMENT AND BASIS OF PAYMENT, SEE RECURRING SPECIAL PROVISION "PATCHING WITH HOT-MIX ASPHALT OVERLAY REMOVAL".

SEQUENCE OF CONSTRUCTION

1. REMOVE THE EXISTING HMA MATERIAL OVER THE AREA TO BE PATCHED.
2. REMOVE AND REPLACE FULL DEPTH PATCHES
3. REPLACE HMA MATERIAL OVER THE AREA TO BE PATCHED.

ALL DIMENSIONS ARE IN INCHES (MILLIMETERS) UNLESS OTHERWISE SHOWN.

REVISIONS	
NAME	DATE
R. SHAH	10/25/94
R. SHAH	01/14/95
R. SHAH	03/23/95
R. SHAH	04/24/95
A. HOUSEH	03/15/96
A. ABBAS	03/21/97
A. ABBAS	01/20/98
ART ABBAS	04/27/98
R. BORO	01/01/07
R. BORO	09/04/03

ILLINOIS DEPARTMENT OF TRANSPORTATION

PAVEMENT PATCHING FOR HMA SURFACED PAVEMENT

SCALE: VERT. NONE HORIZ. NONE

DRAWN BY

CHECKED BY

BD400-04 (BD-22)

PLOT DATE = 5/4/2007
FILE NAME = c:\projects\district\bd22.dgn
PLOT SCALE = 50.000 ' / IN.
USER NAME = bauerdl

Frank Novotny & Associates, Inc.
Civil Engineers/ Municipal Consultants
825 Midway Drive ◆ Willowbrook, IL ◆ 60527 ◆ Telephone: (630) 887-8640 ◆ Fax: (630) 887-0132
Illinois Professional Design Firm No. 184-000928

PROJECT VILLAGE OF HODGKINS, ILLINOIS
63RD STREET PAVING
LaGRANGE ROAD TO EAST AVENUE
MFT SECTION NO. 09-00015-00-RS

REVISIONS			
NO.	BY	DATE	DESCRIPTION

PAVEMENT PATCHING FOR HMA SURFACED PAVEMENT

PROJECT NO. 06212	SCALE NONE
DRAWN/DESIGNED JFP/JLC	DATE APR., 2008
CHECKED/APPROVED JLC	FIELD BOOK NO. NONE

SHEET 14 OF 14 SHEETS