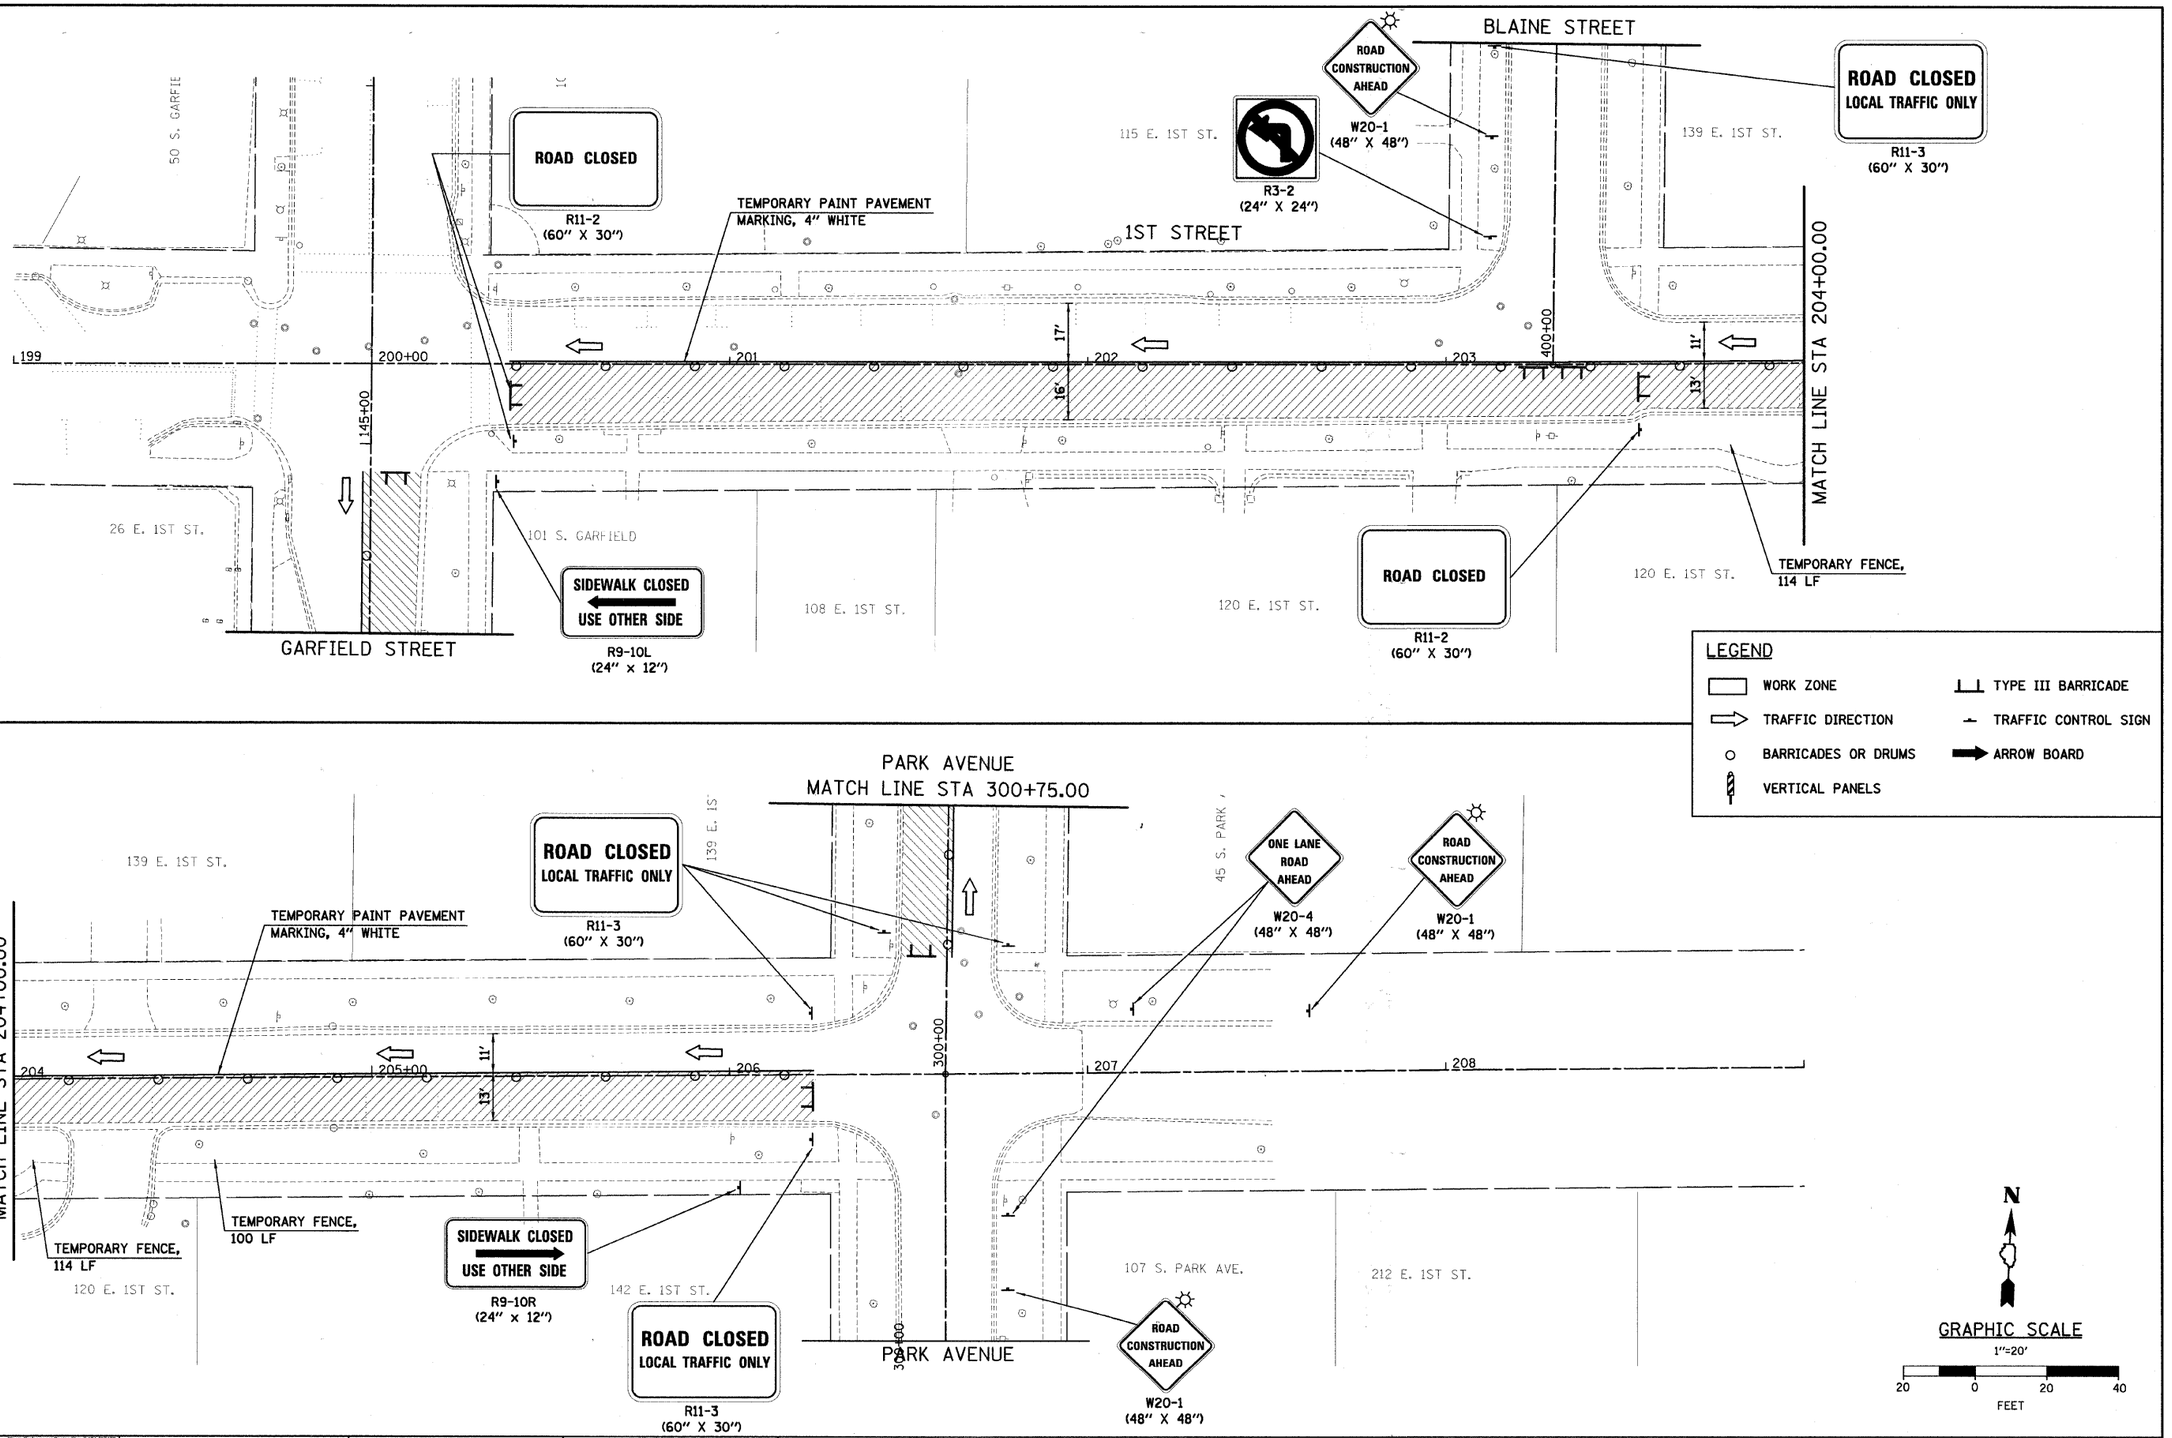

SEC Group, Inc.
Engineering · Surveying · Planning · Landscape Architecture
McHenry • Yorkville • New Lenox • Chicago
www.secgroupinc.com
Illinois Professional Design Firm # 184.005108

USER NAME = sjohnson	DESIGNED -		REVISED -
	DRAWN - SVJ		REVISED -
PLOT SCALE = 1"=20'	CHECKED - GT		REVISED -
PLOT DATE = 8/13/2009	DATE - 8/13/09		REVISED -

VILLAGE OF HINSDALE
DUPAGE COUNTY, ILLINOIS
GARFIELD STREET, FIRST STREET, & PARK AVENUE

FIRST STREET
SUGGESTED MAINTENANCE OF TRAFFIC
STAGE I

SCALE: 1"=20' | SHEET NO. 24 OF 65 SHEETS | STA. 200+00.00 TO STA. 206+60.00

F.A.U. RTE.	SECTION NO.	COUNTY	TOTAL SHEETS	SHEET NO.
2678	08-00086-00-RS	DUPAGE	65	24
		CONTRACT NO. 63297		
FED. ROAD DIST. NO.	ILLINOIS	FED. AID PROJECT		

PRINTED BY: DONALD L. POREMBA, P.E.
PRINTED ON: 8/13/2009 10:37:26 AM
FILE NAME: N:\Projects\2009\09-1373\Engineering\Drawings\Traffic Control\Garfield Street\Garfield Street.dgn
USER: sjohnson