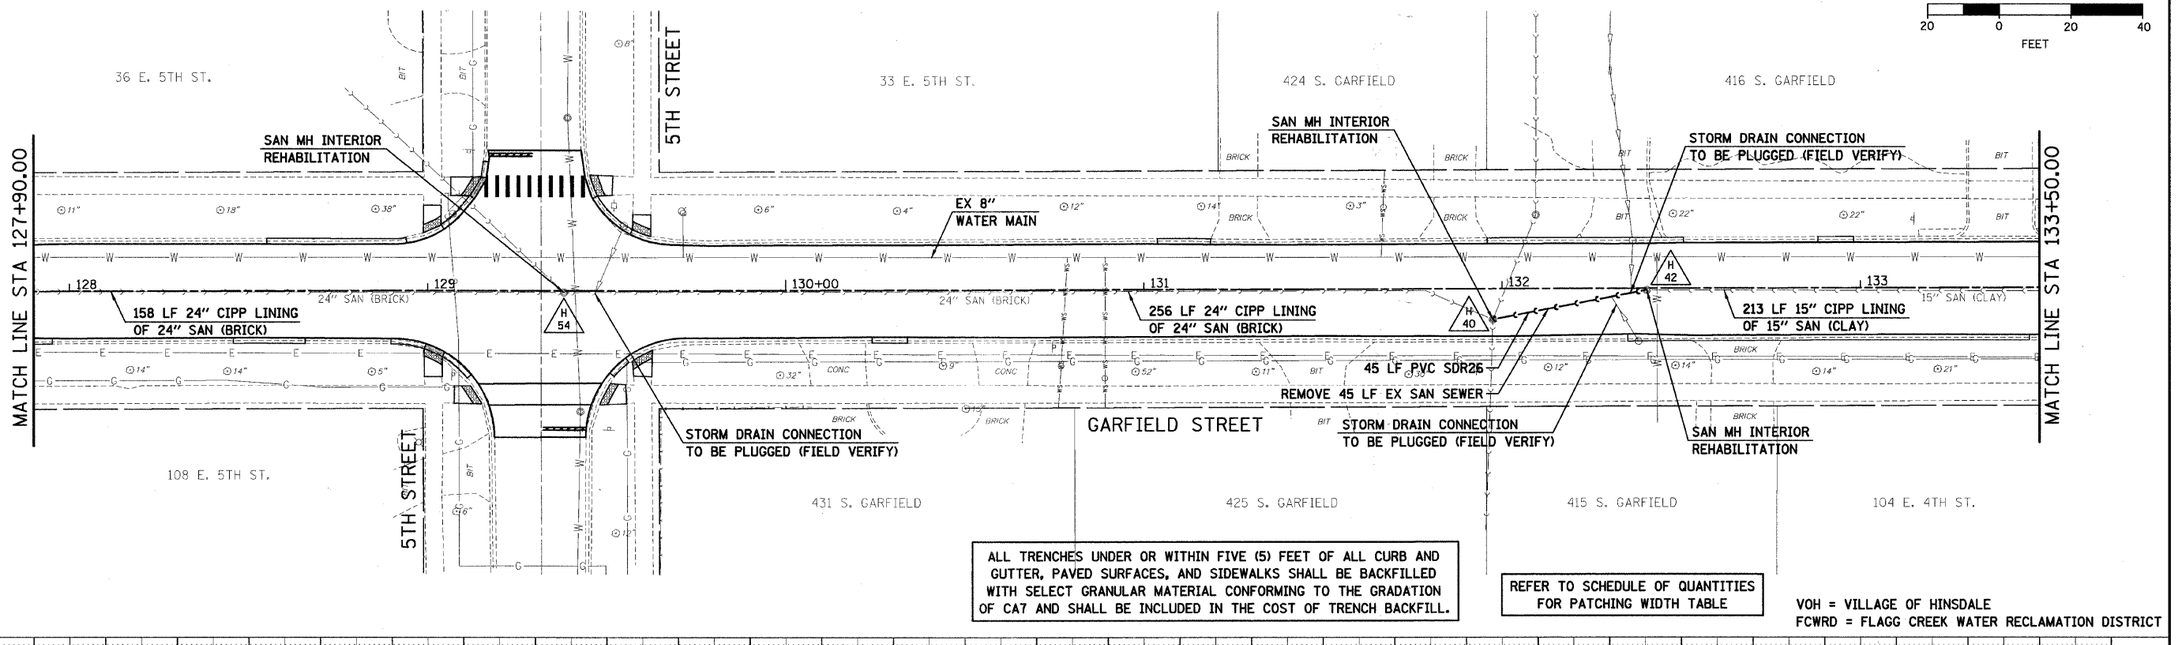

ALL TRENCHES UNDER OR WITHIN FIVE (5) FEET OF ALL CURB AND GUTTER, PAVED SURFACES, AND SIDEWALKS SHALL BE BACKFILLED WITH SELECT GRANULAR MATERIAL CONFORMING TO THE GRADATION OF CA7 AND SHALL BE INCLUDED IN THE COST OF TRENCH BACKFILL.

REFER TO SCHEDULE OF QUANTITIES FOR PATCHING WIDTH TABLE

VOH = VILLAGE OF HINSDALE
FCWRD = FLAGG CREEK WATER RECLAMATION DISTRICT

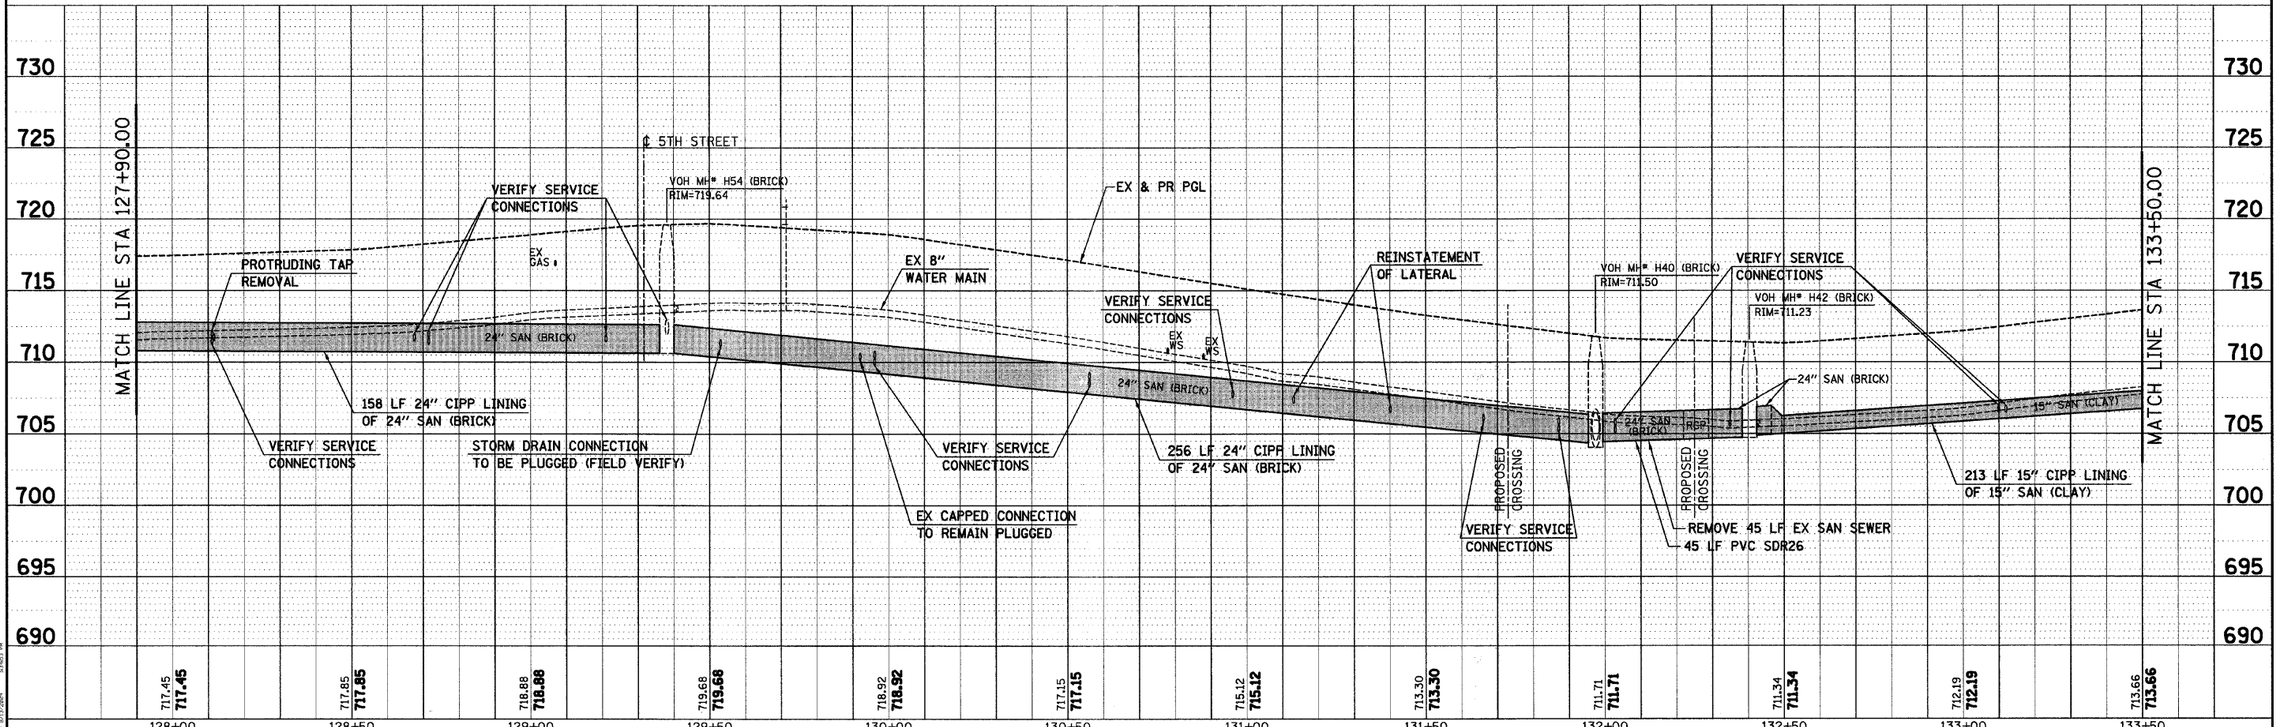

SEC Group, Inc. Engineering Surveying Planning Landscape Architecture — McHenry • Yorkville • New Lenox • Chicago — www.secgroupinc.com	USER NAME = sjohnson	DESIGNED -	REVISED -	VILLAGE OF HINSDALE DUPAGE COUNTY, ILLINOIS GARFIELD STREET, FIRST STREET, & PARK AVENUE	GARFIELD STREET UTILITY PLAN AND PROFILE
		DRAWN - SVJ	REVISED -		
	PLOT SCALE = 1"=20'	CHECKED - GT	REVISED -		SCALE: 1"=20' | SHEET NO. 45 OF 65 SHEETS | STA. 127+90.00 TO STA. 133+50.00
	PLOT DATE = 8/13/2009	DATE - 8/13/09	REVISED -		

F.A.U. RTE.	SECTION NO.	COUNTY	TOTAL SHEETS	SHEET NO.
2678	08-00086-00-RS	DUPAGE	65	45
		CONTRACT NO. 63297		
FED. ROAD DIST. NO.	ILLINOIS	FED. AID PROJECT		

PLAN — BY | DATE | SURVEYED | PLOTTED | DRAWN | CHECKED | R.O.W. NOTED | R.O.W. CHECKED | NOTE BOOK | CADD FILE NAME | NO.

PROFILE — BY | DATE | SURVEYED | PLOTTED | DRAWN | CHECKED | R.O.W. NOTED | R.O.W. CHECKED | NOTE BOOK | STRUCTURE NOTATING DATA | NO.

Illinois Professional Design Firm # 184-000108

PROJECT DRAWING IS REFERENCING P.C. DRAWING NAMED: 08-00086-00-RS_GARFIELD_PLAN_PROFILE_SHEET.DGN