F.A.U. RTE.	SECTION	COUNTY	TOTAL SHEETS	SHEET NO.
1302	09-00177-00-RS	KANE	17	8
CONTRACT NO. 63301				

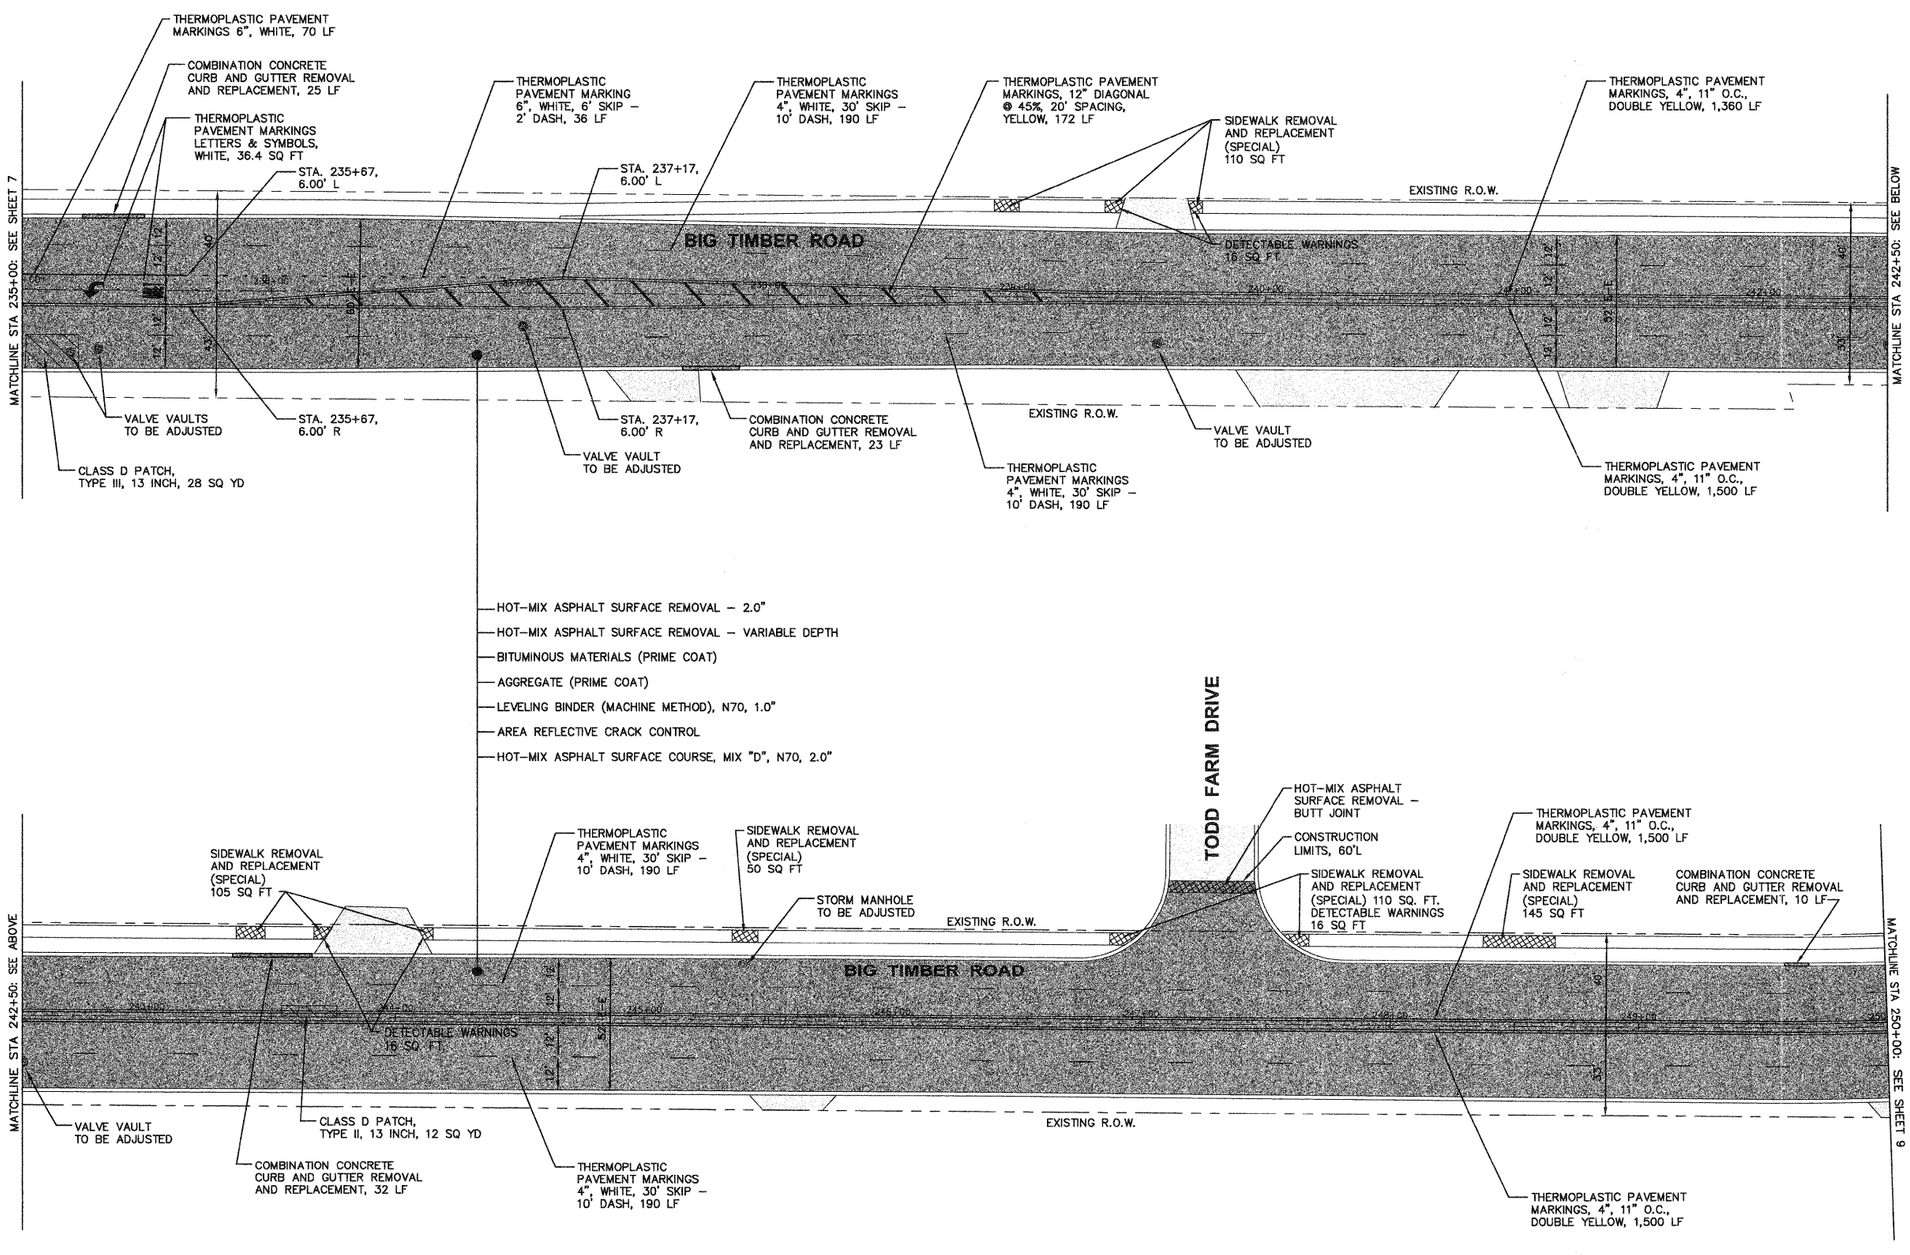

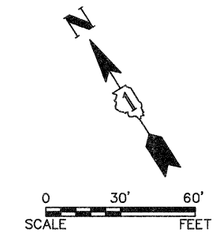

LEGEND

- RESURFACING
- CLASS C & D PATCHES
- HOT-MIX ASPHALT SURFACE REMOVAL – BUTT JOINT & SIDEWALK REMOVAL AND REPLACEMENT
- CURB & GUTTER REMOVAL AND REPLACEMENT

NOTES:

1. AREA REFLECTIVE CRACK CONTROL TO BE USED OVER THE ENTIRE AREA AFTER LEVELING BINDER HAS BEEN PLACED.
2. BARRICADES OR TEMPORARY RAMPS TO BE USED BY THE CONTRACTOR AROUND UTILITY ADJUSTMENTS AS DIRECTED BY THE ENGINEER.

COPYRIGHT © 2009 ENGINEERING ENTERPRISES, INC.

Engineering Enterprises, Inc.
CONSULTING ENGINEERS
52 Wheeler Road
Sugar Grove, Illinois 60554
630.466.6700 / www.eeiweb.com

CITY OF ELGIN

NO.	DATE	REVISIONS

BIG TIMBER ROAD
LAPP IMPROVEMENTS

PLAN, CONSTRUCTION NOTES, AND DETAILS

DATE: AUGUST 2009
PROJECT NO: EG0901
FILE: EG0901-PLAN
SHEET 8 OF 17

Plotted: September 24, 2009 @ 11:01 AM By: Kris Pung – Tab: 08 Plan– 22x34
Path: H:\SDSKPROJ\EG0901\DWG\DWG FINAL ENG\EG0901-PLAN