F.A.U. RTE.	SECTION	COUNTY	TOTAL SHEETS	SHEET NO.
1302	09-00177-00-RS	KANE	17	9
CONTRACT NO. 63301				

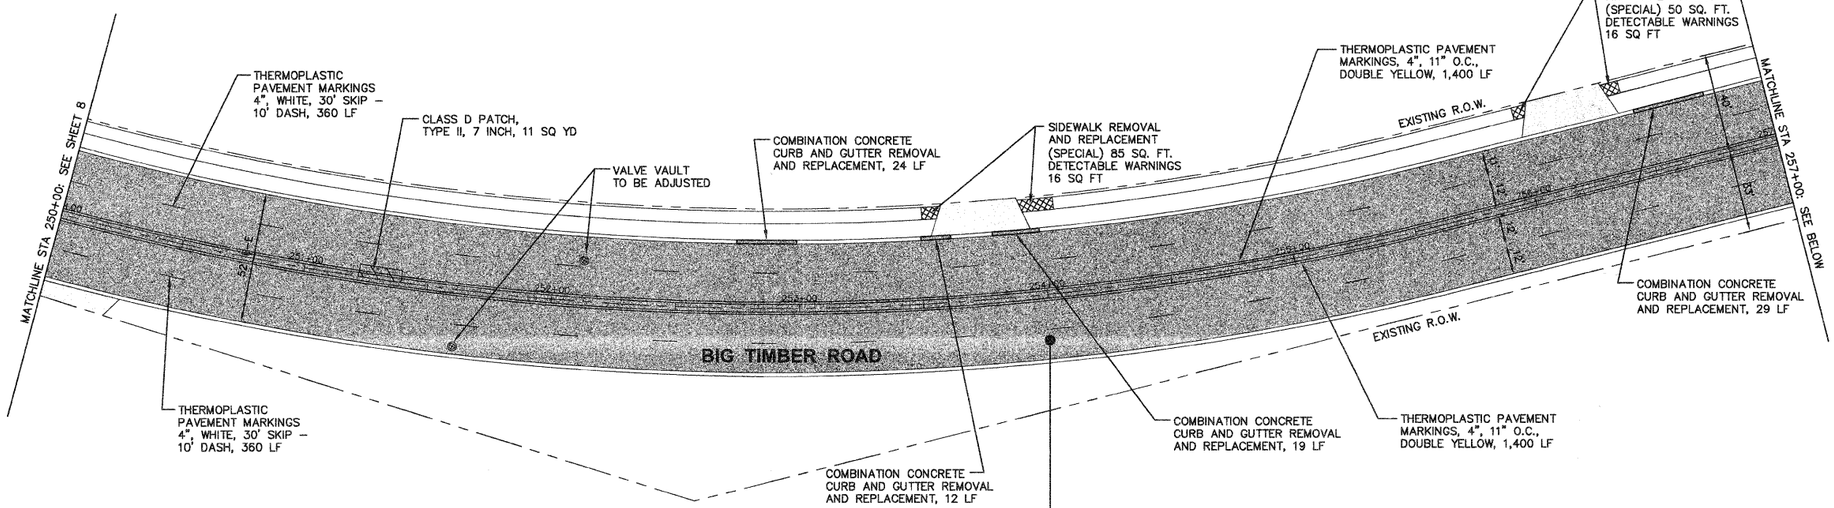

- HOT-MIX ASPHALT SURFACE REMOVAL – 2.0"
- HOT-MIX ASPHALT SURFACE REMOVAL – VARIABLE DEPTH
- BITUMINOUS MATERIALS (PRIME COAT)
- AGGREGATE (PRIME COAT)
- LEVELING BINDER (MACHINE METHOD), N70, 1.0"
- AREA REFLECTIVE CRACK CONTROL
- HOT-MIX ASPHALT SURFACE COURSE, MIX "D", N70, 2.0"

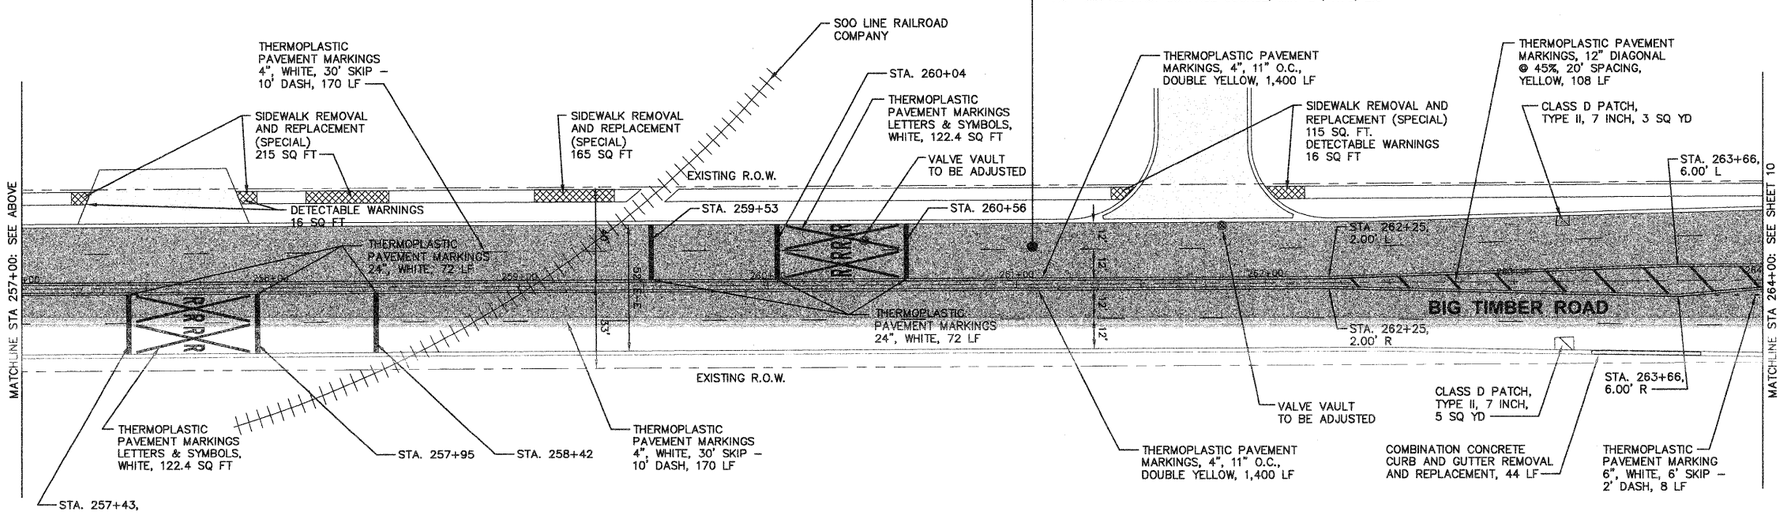

N

0 30' 60'
SCALE FEET

LEGEND

- RESURFACING
- CLASS C & D PATCHES
- HOT-MIX ASPHALT SURFACE REMOVAL – BUTT JOINT & SIDEWALK REMOVAL AND REPLACEMENT
- CURB & GUTTER REMOVAL AND REPLACEMENT

N

0 30' 60'
SCALE FEET

NOTES:

1. AREA REFLECTIVE CRACK CONTROL TO BE USED OVER THE ENTIRE AREA AFTER LEVELING BINDER HAS BEEN PLACED.
2. BARRICADES OR TEMPORARY RAMPS TO BE USED BY THE CONTRACTOR AROUND UTILITY ADJUSTMENTS AS DIRECTED BY THE ENGINEER.

COPYRIGHT © 2009 ENGINEERING ENTERPRISES, INC.

Engineering Enterprises, Inc.
CONSULTING ENGINEERS
52 Wheeler Road
Sugar Grove, Illinois 60554
630.466.6700 / www.eeiweb.com

CITY OF ELGIN

NO.	DATE	REVISIONS

BIG TIMBER ROAD
LAPP IMPROVEMENTS

PLAN, CONSTRUCTION NOTES, AND DETAILS

DATE:	AUGUST 2009
PROJECT NO:	EG0901
FILE:	EG0901-PLAN
SHEET	9 OF 17

Plotted: August 26, 2009 @ 11:35 AM By: Kris Pung – Tab: 09 Plan– 22x34

Path: H:\SDSKPROJ\EG0901\DWG\DWG FINAL ENG\EG0901-PLAN