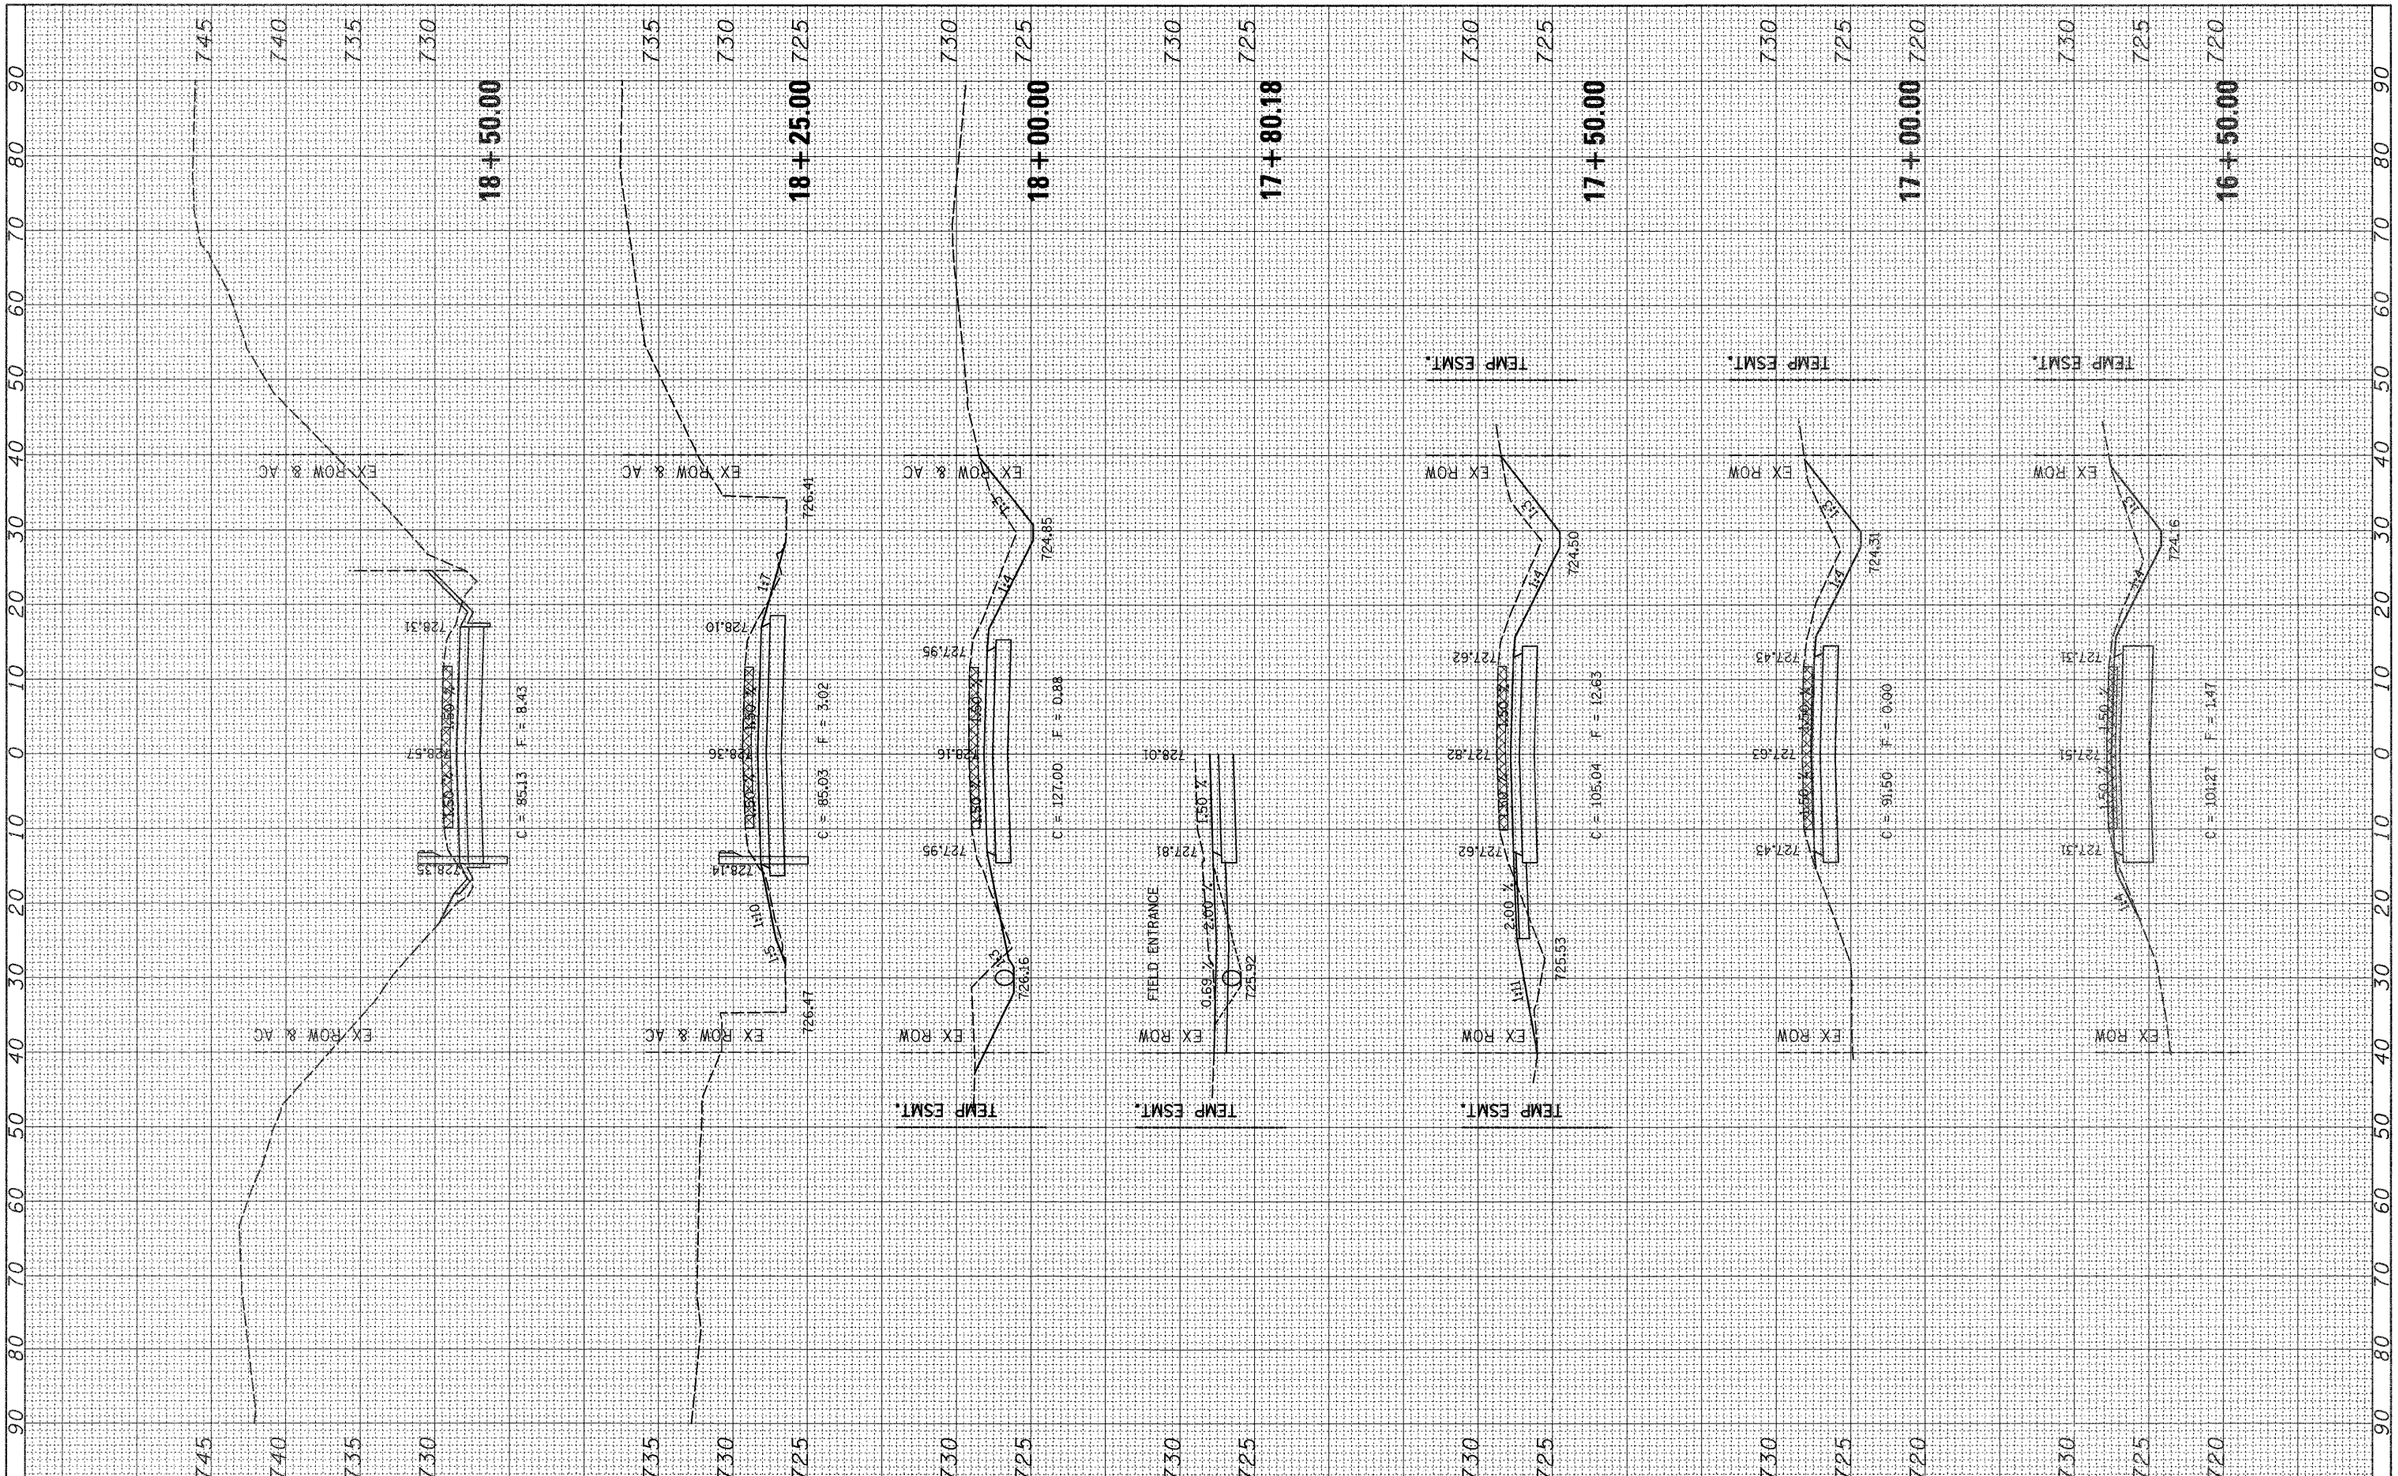

FILE NAME = c:\pw_work\pwidot\cushmanbw\dms36779\d00298xs1.dgn	USER NAME = cushmanbw	DESIGNED -	REVISED -	STATE OF ILLINOIS DEPARTMENT OF TRANSPORTATION	OPHIEM RD CROSS SECTIONS	F.A.I RTE. 74	SECTION 37-(4HB, 4HB-1, 4HB-2)D	COUNTY HENRY	TOTAL SHEETS 148	SHEET NO. 145
	PLOT SCALE = 10.0000 ' / IN.	DRAWN -	REVISED -					CONTRACT NO. 64264		
	PLOT DATE = Wed Aug 05 13:36:53 2009	CHECKED -	REVISED -		SCALE: SHEET NO. OF SHEETS STA. 16+50.00 TO STA. 18+50.00			ILLINOIS FED. AID PROJECT		
		DATE -	REVISED -							