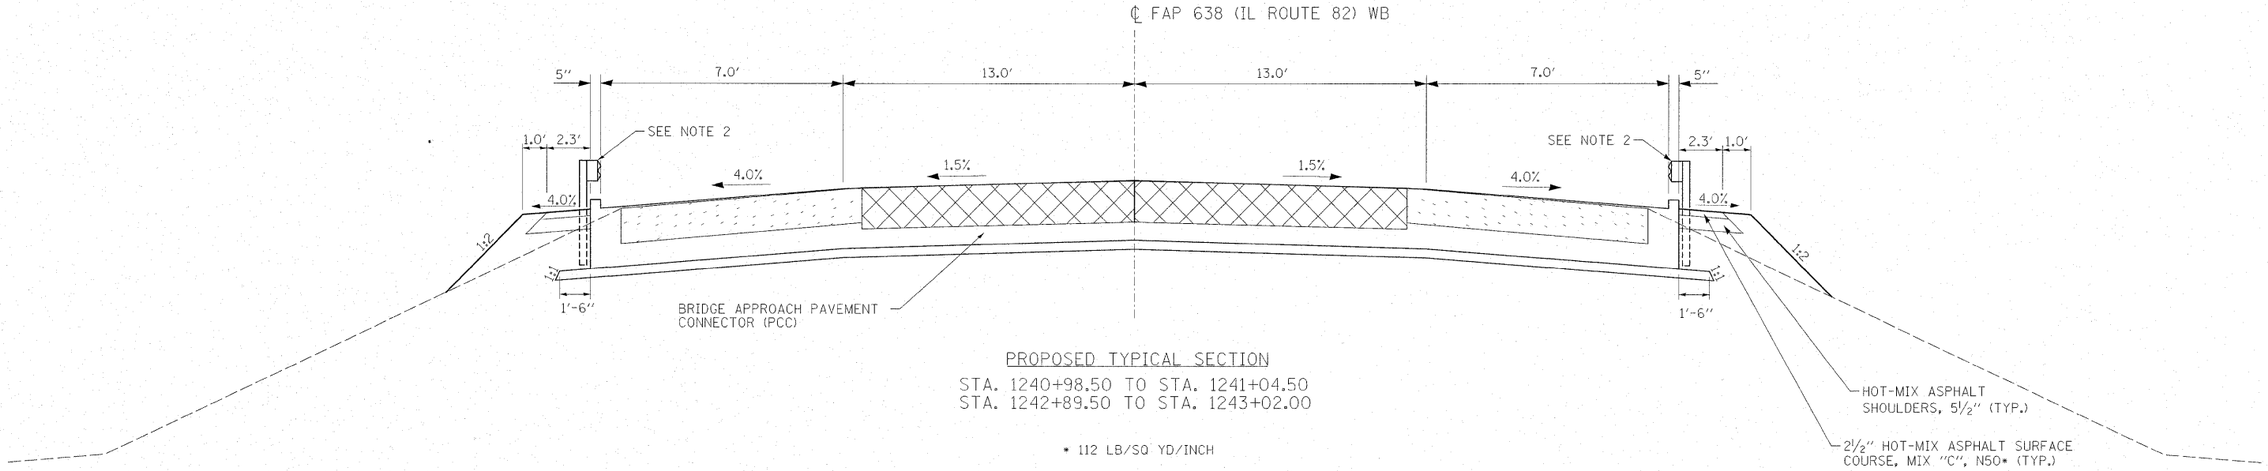


PROPOSED TYPICAL SECTION

STA. 1240+98.50 TO STA. 1241+04.50
STA. 1242+89.50 TO STA. 1243+02.00

* 112 LB/SQ YD/INCH

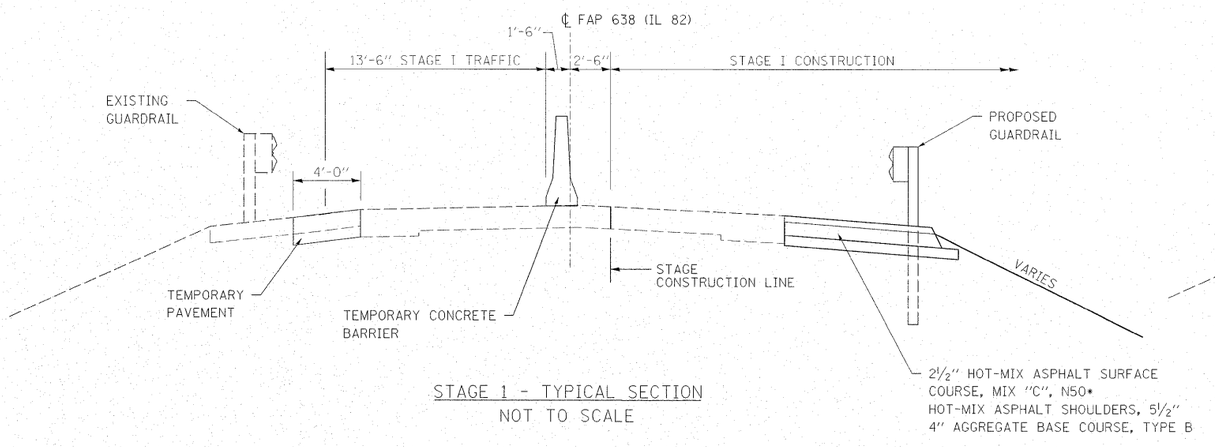


STAGE 1 - TYPICAL SECTION
NOT TO SCALE

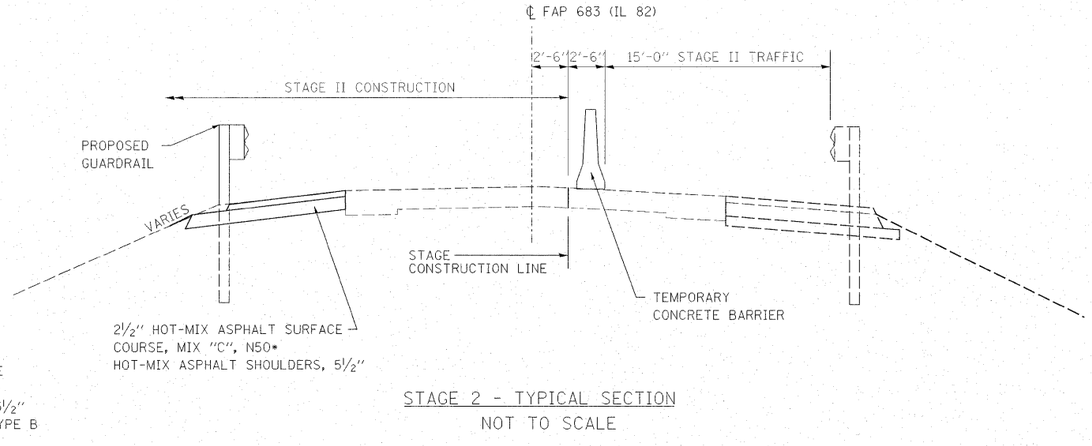


STAGE 2 - TYPICAL SECTION
NOT TO SCALE

| | | | |
|---|---|---|---|
| FILE NAME = $FILEL$ | USER NAME = $USER$ | DESIGNED - JDS | REVISED - |
| | | DRAWN - WLL | REVISED - |
| | PLOT SCALE = $SCALE$ | CHECKED - RJA | REVISED - |
| | PLOT DATE = $DATE$ | DATE - | REVISED - |

**STATE OF ILLINOIS**
**DEPARTMENT OF TRANSPORTATION**

**IL 82 OVER HENNEPIN CANAL**
**TYPICAL SECTION**

SCALE: | SHEET NO. OF SHEETS | STA. TO STA.

| F.A.P. RTE. | SECTION | COUNTY | TOTAL SHEETS | SHEET NO. |
|---|---|---|---|---|
| 638 | 129BR-3 | HENRY | 73 | 7 |
| | | CONTRACT NO. 64B08 | | |
| FED. ROAD DIST. NO. | ILLINOIS | FED. AID PROJECT | | |