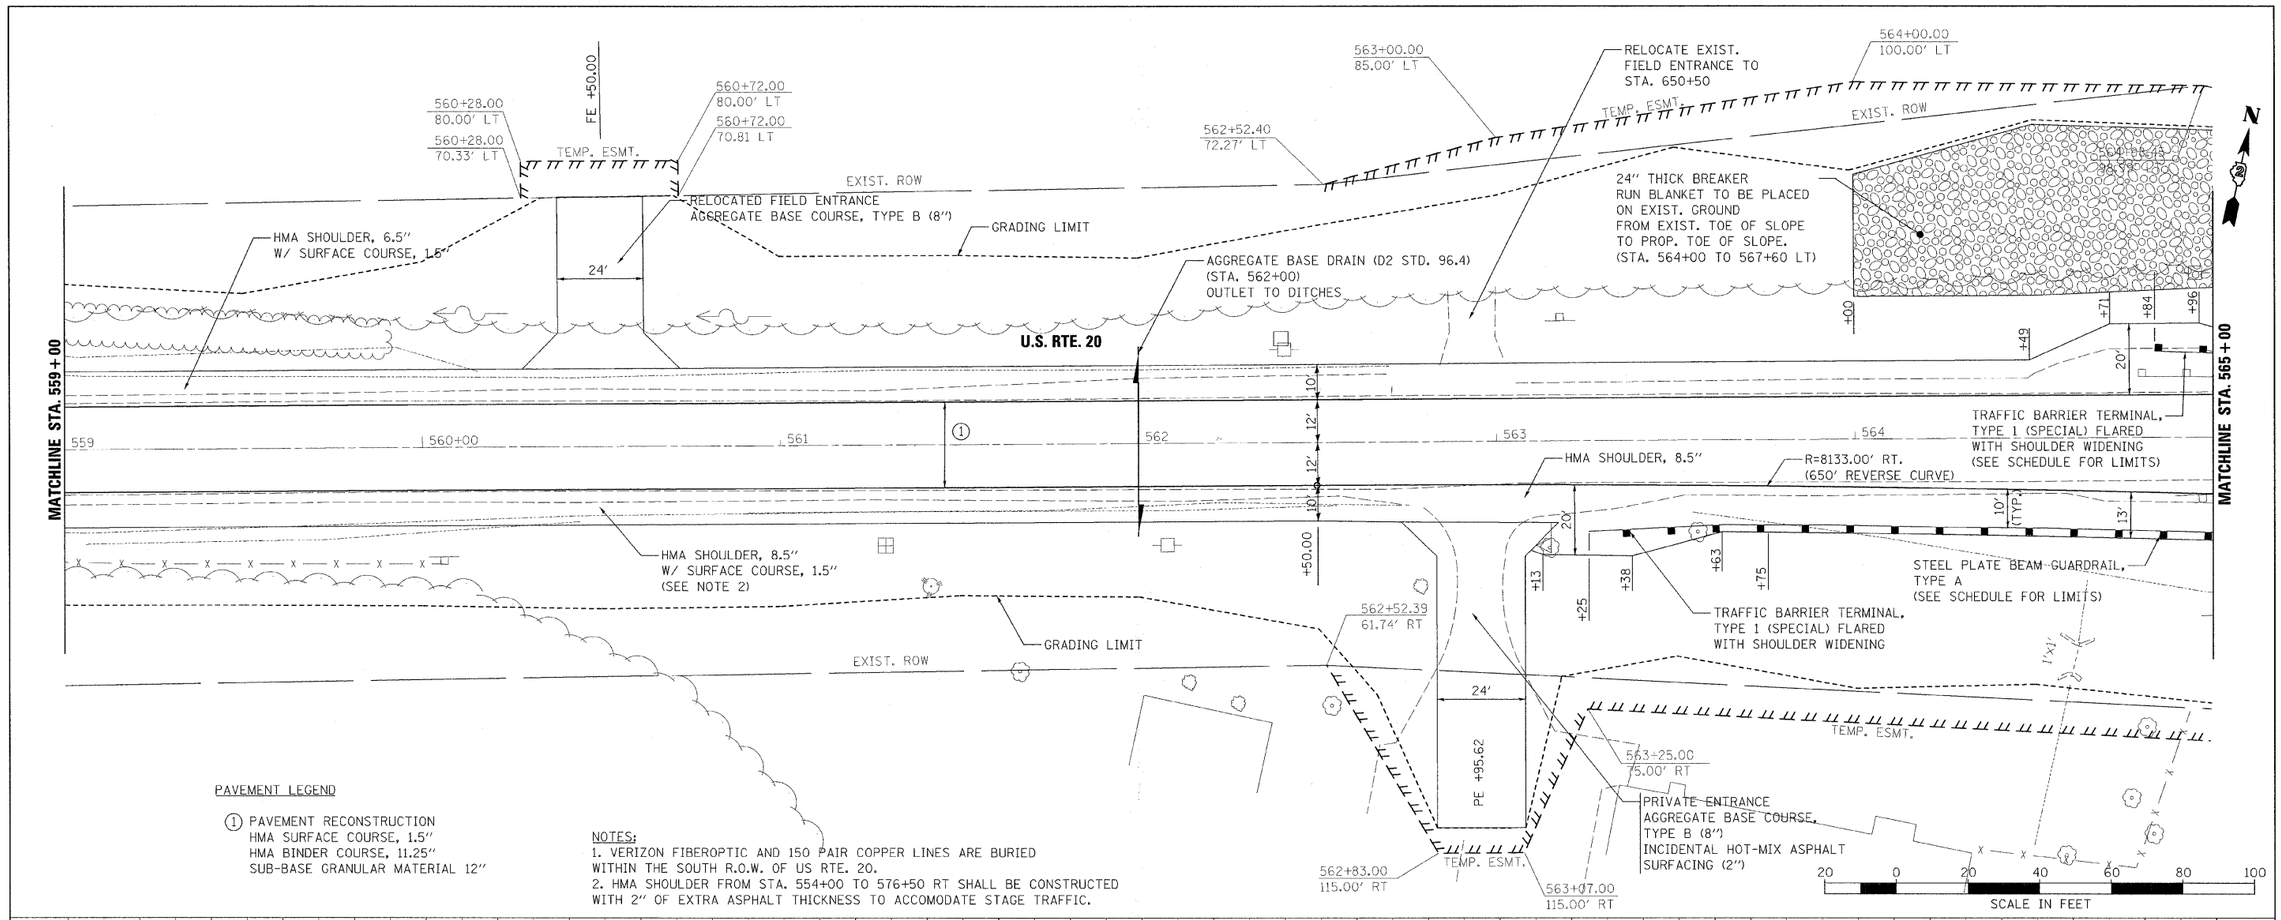

PAVEMENT LEGEND

① PAVEMENT RECONSTRUCTION
HMA SURFACE COURSE, 1.5"
HMA BINDER COURSE, 11.25"
SUB-BASE GRANULAR MATERIAL 12"

NOTES:
1. VERIZON FIBEROPTIC AND 150 PAIR COPPER LINES ARE BURIED WITHIN THE SOUTH R.O.W. OF US RTE. 20.
2. HMA SHOULDER FROM STA. 554+00 TO 576+50 RT SHALL BE CONSTRUCTED WITH 2" OF EXTRA ASPHALT THICKNESS TO ACCOMODATE STAGE TRAFFIC.

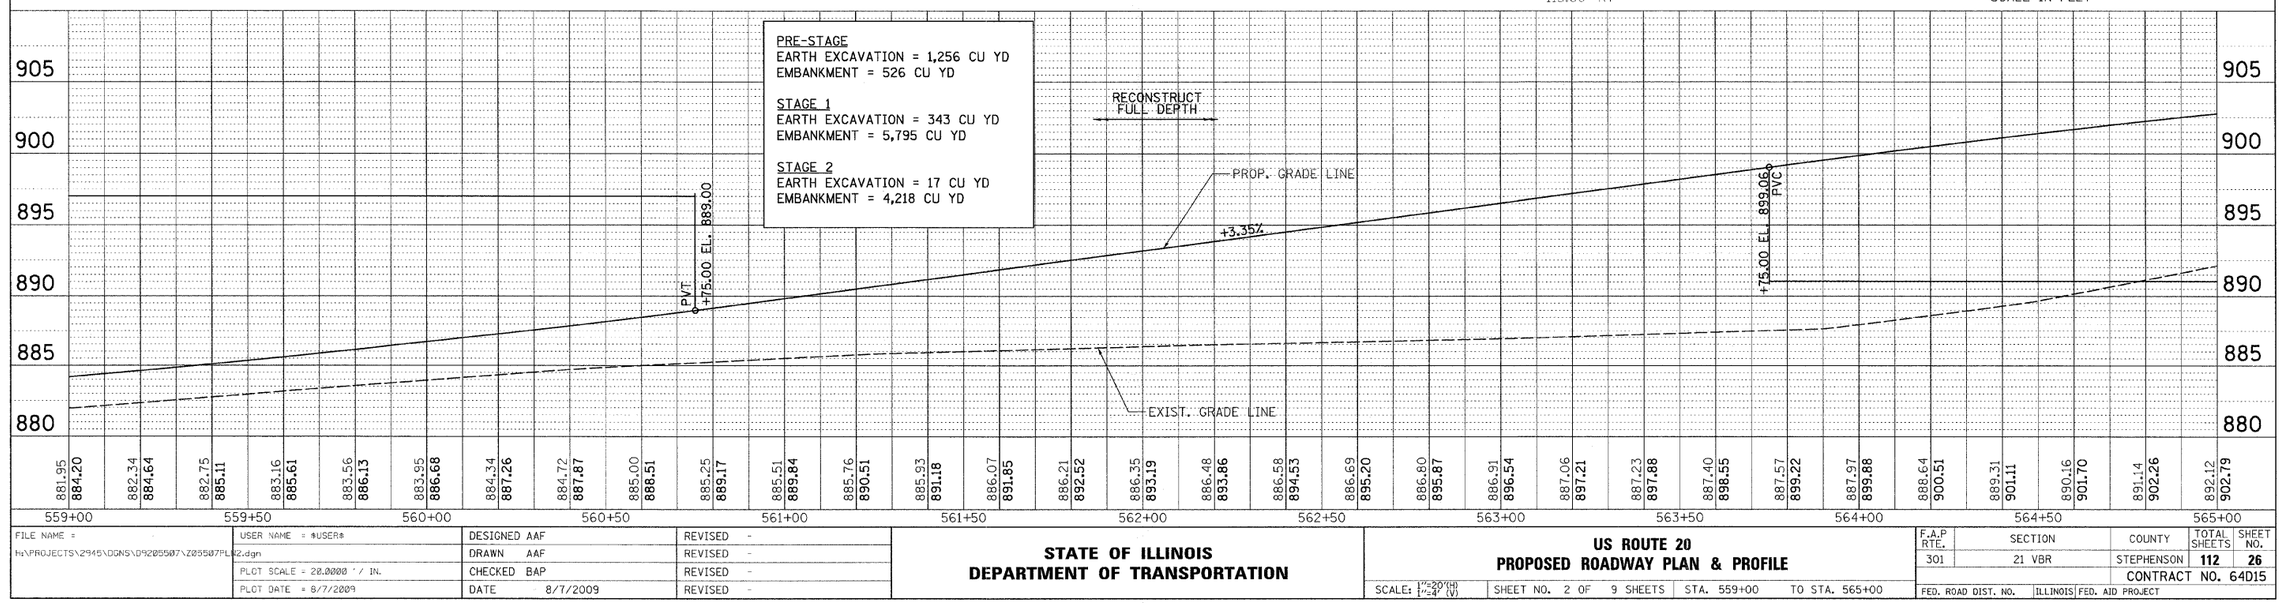

FILE NAME = h:\PROJECTS\2945\DGNS\D9205507\Z05507PLN2.dgn	USER NAME = *USER*	DESIGNED AAF	REVISED -
		DRAWN AAF	REVISED -
	PLOT SCALE = 20.0000 ' / IN.	CHECKED BAP	REVISED -
	PLOT DATE = 8/7/2009	DATE 8/7/2009	REVISED -

STATE OF ILLINOIS
DEPARTMENT OF TRANSPORTATION

US ROUTE 20
PROPOSED ROADWAY PLAN & PROFILE

SCALE: 1"=20'(H) 1"=4'(V) | SHEET NO. 2 OF 9 SHEETS | STA. 559+00 TO STA. 565+00

F.A.P RTE.	SECTION	COUNTY	TOTAL SHEETS	SHEET NO.
301	21 VBR	STEPHENSON	112	26
		CONTRACT NO. 64D15		
FED. ROAD DIST. NO.	ILLINOIS	FED. AID PROJECT		

PLN2

PLAN — SURVEYED; PLOTTED; ALIGNMENT CHECKED; BM. NOTED; R/T. OF W&V CHECKED; CADD FILE NAME; NOTE BOOK; NO.; BY; DATE

PROFILE — SURVEYED; PLOTTED; GRADES CHECKED; BM. NOTED; STRUCTURE NOTATIONS CHKD; NOTE BOOK; NO.; BY; DATE

HOH — HARRY O. HEITER ASSOCIATES, INC. ENGINEERS AND CONSULTANTS SPRINGFIELD, ILLINOIS — 32 San Antonio Blvd. Suite 100 Hendersonville, TN 37075 (615)264-8181 — PROJECT NUMBER 2945