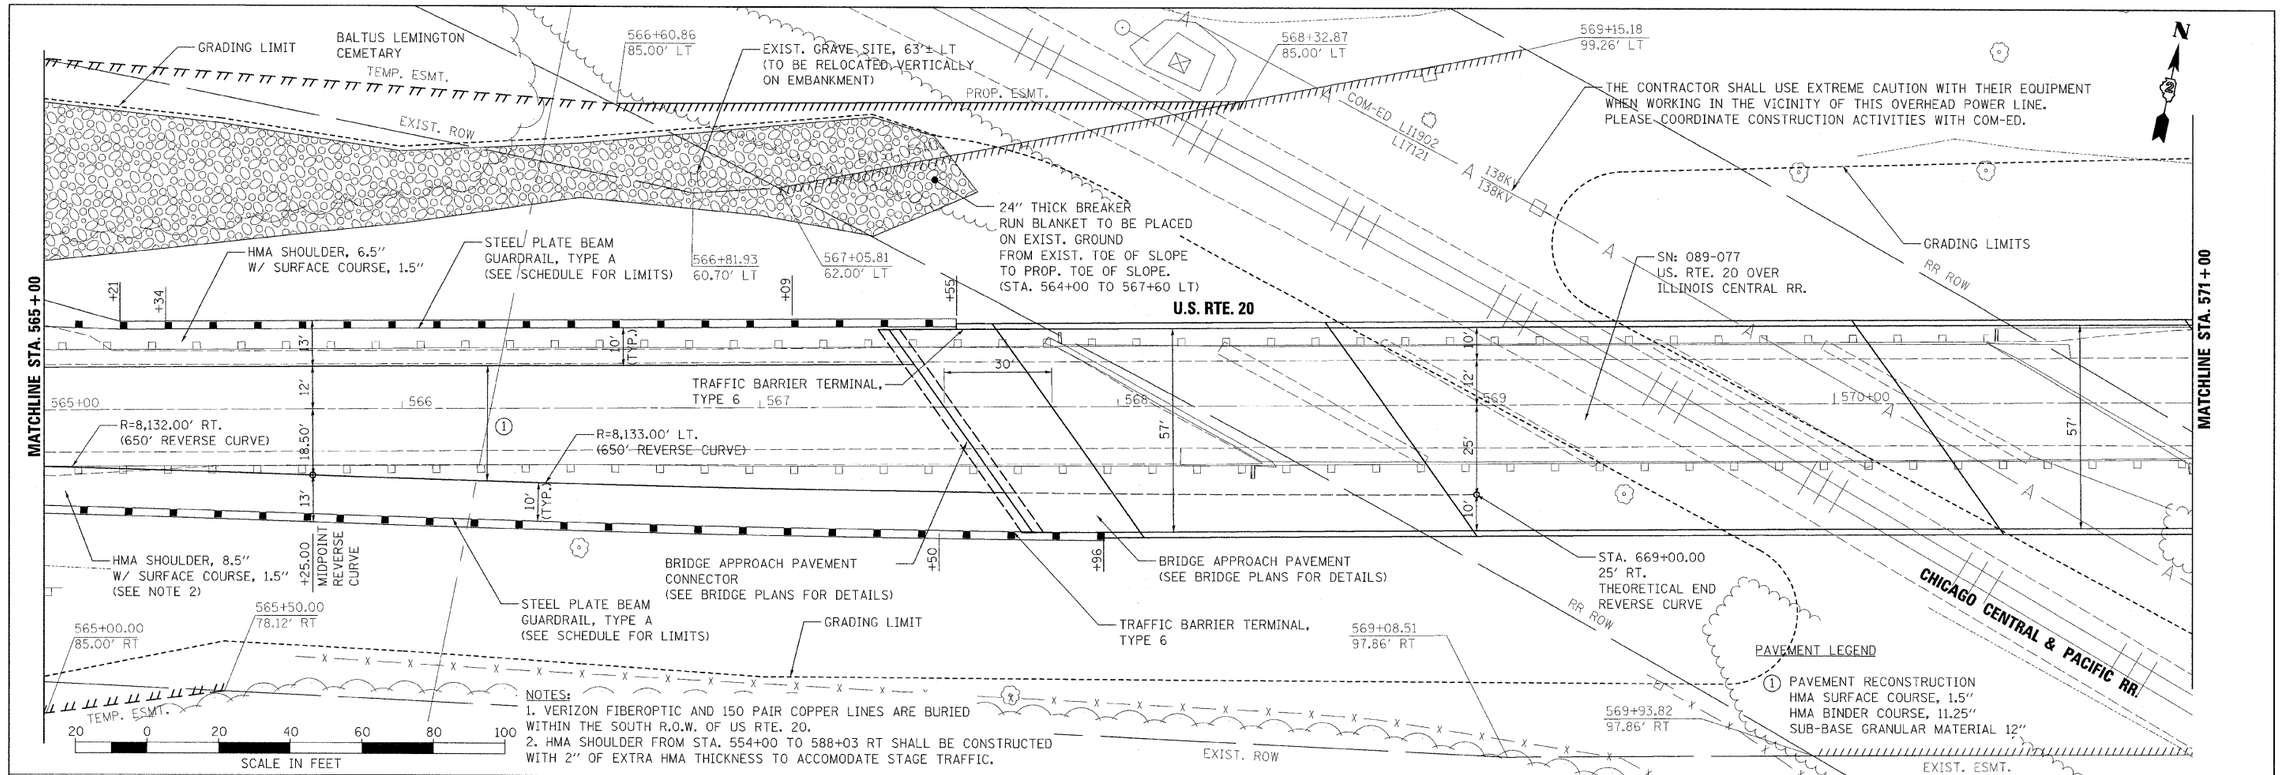

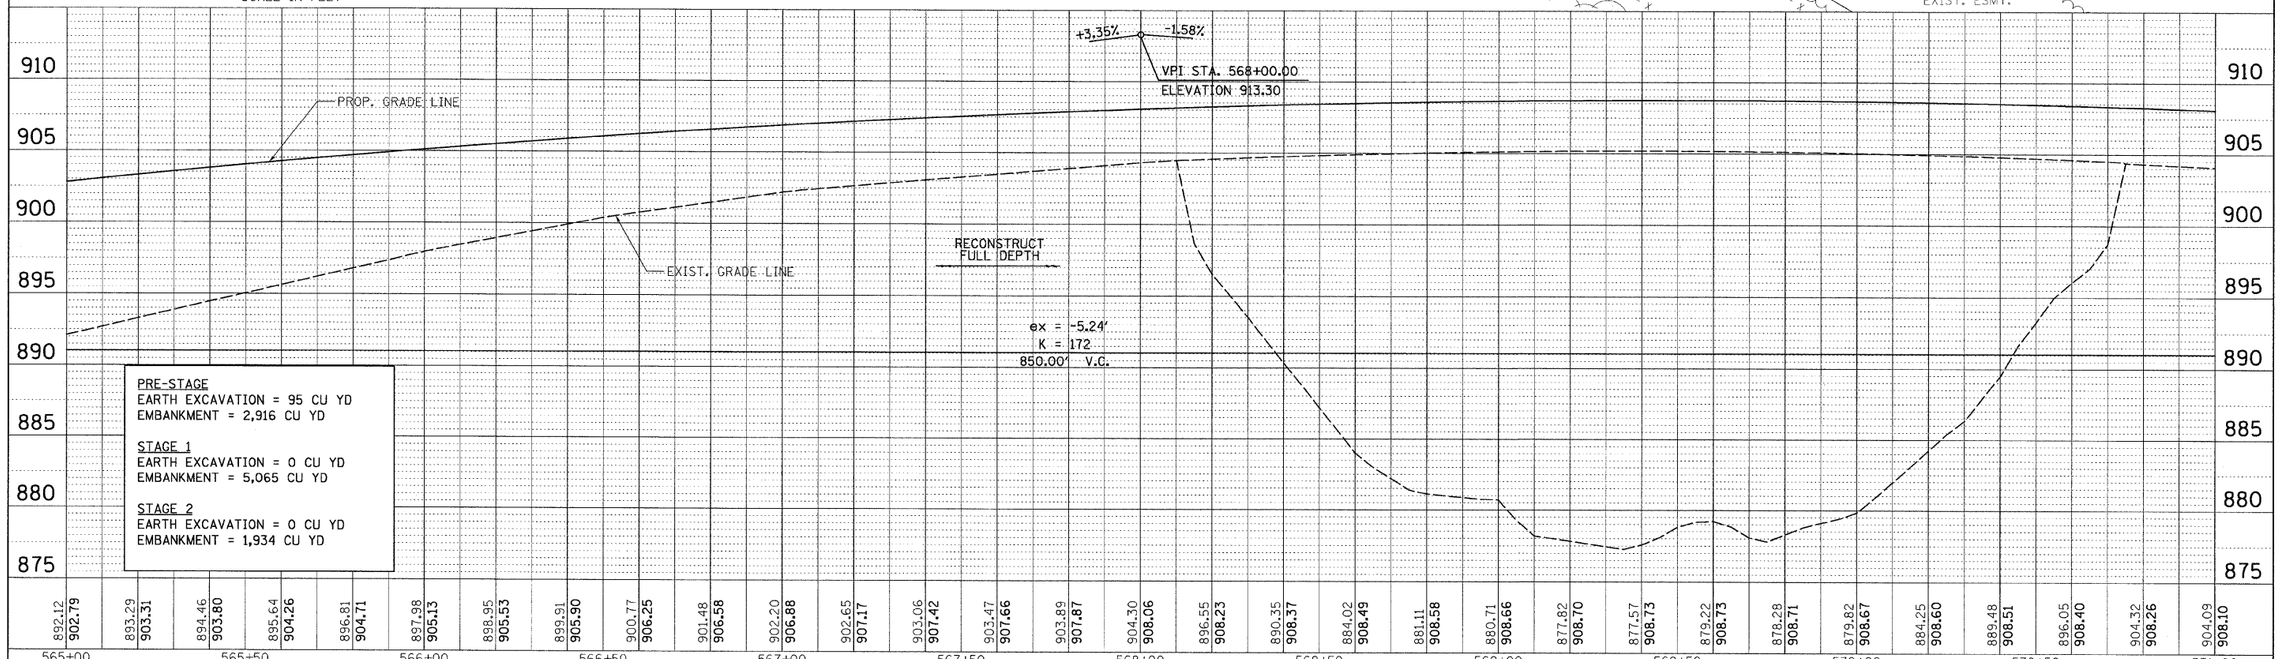

PRE-STAGE
EARTH EXCAVATION = 95 CU YD
EMBANKMENT = 2,916 CU YD

STAGE 1
EARTH EXCAVATION = 0 CU YD
EMBANKMENT = 5,065 CU YD

STAGE 2
EARTH EXCAVATION = 0 CU YD
EMBANKMENT = 1,934 CU YD

PLAN: SURVEYED, PLOTTED, ALIGNMENT CHECKED, R.O.W. CHECKED, NOTE BOOK, NO. ____, DATE, BY

PROFILE: SURVEYED, PLOTTED, GRADES CHECKED, B.M. NOTED, STRUCTURE NOTATIONS CHKD, NOTE BOOK, NO. ____, DATE, BY

HOH — HARRY G. HEITER ASSOCIATES, INC. CIVIL STRUCTURAL CONSULTING ENGINEERS
55 East Jackson Blvd. Suite 500 Chicago, Illinois 60604 312-346-1111
PROJECT NUMBER 2945

FILE NAME = H:\PROJECTS\2945\DGNS\D9205507\Z9550?PLN3.dgn	USER NAME = #USER#	DESIGNED AAF	REVISED -
	PLOT SCALE = 20.0000 ' / IN.	DRAWN AAF	REVISED -
	PLOT DATE = 8/7/2009	CHECKED BAP	REVISED -
		DATE - 8/7/2009	REVISED -

STATE OF ILLINOIS
DEPARTMENT OF TRANSPORTATION

US ROUTE 20
PROPOSED ROADWAY PLAN & PROFILE

SCALE: 1"=20'(H) 1"=4'(V) | SHEET NO. 3 OF 9 SHEETS | STA. 565+00 TO STA. 571+00

F.A.P RTE.	SECTION	COUNTY	TOTAL SHEETS	SHEET NO.
301	21 VBR	STEPHENSON	112	27
		CONTRACT NO. 64D15		
FED. ROAD DIST. NO.	ILLINOIS	FED. AID PROJECT		

PLN3