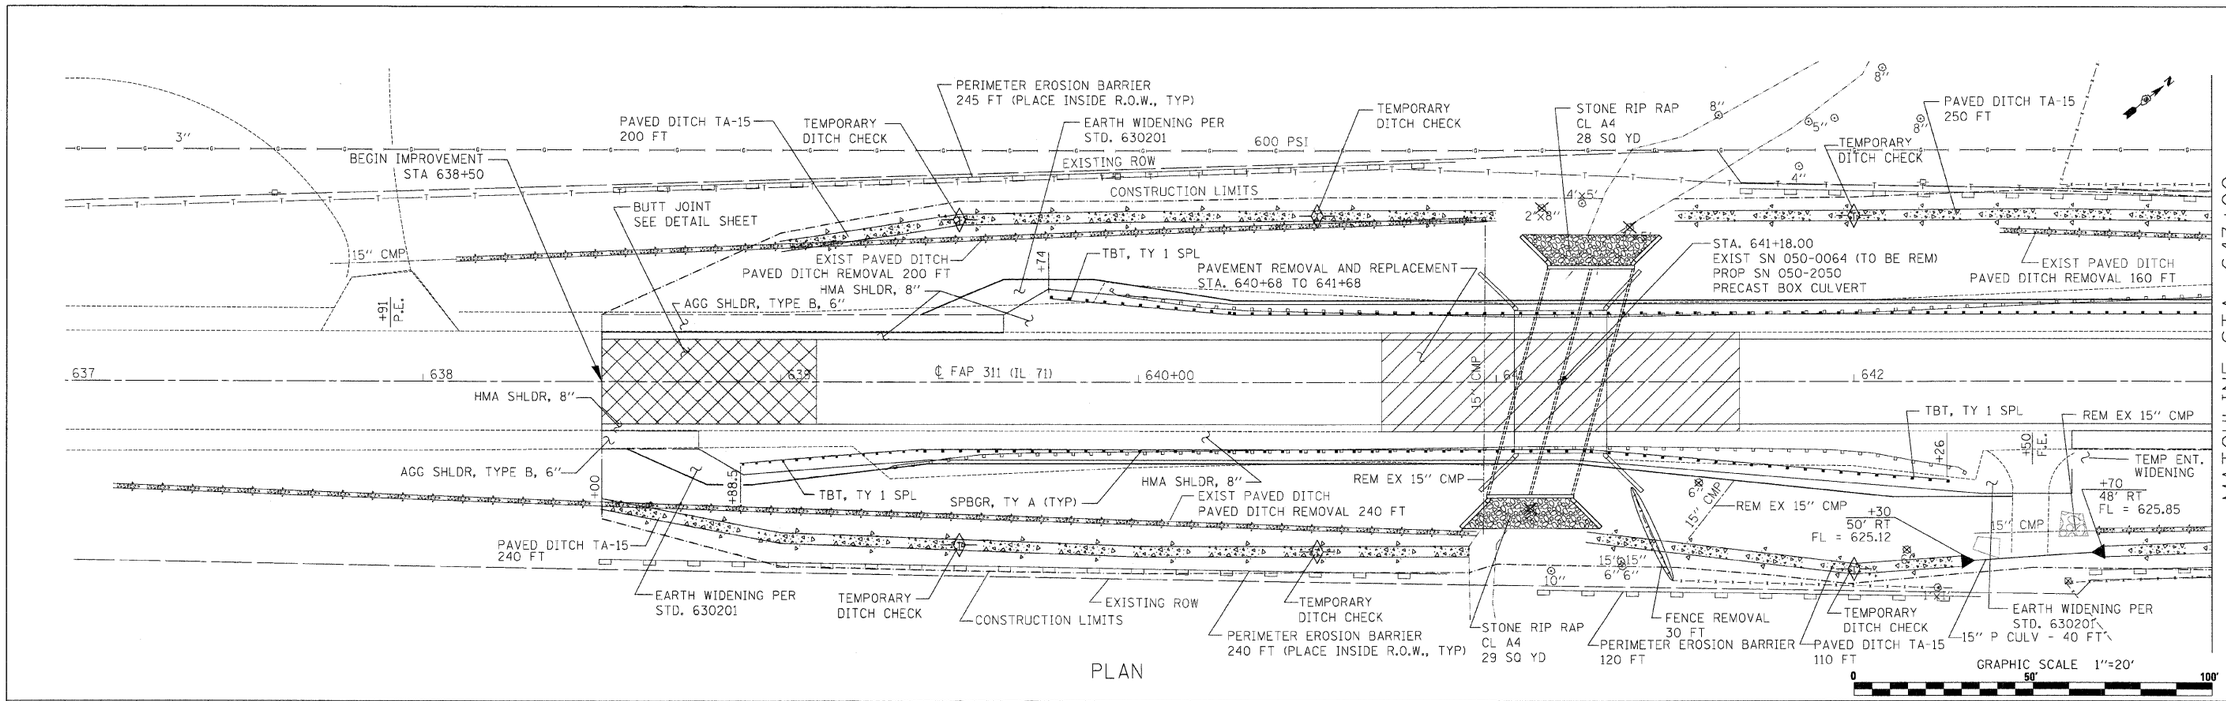

PLAN

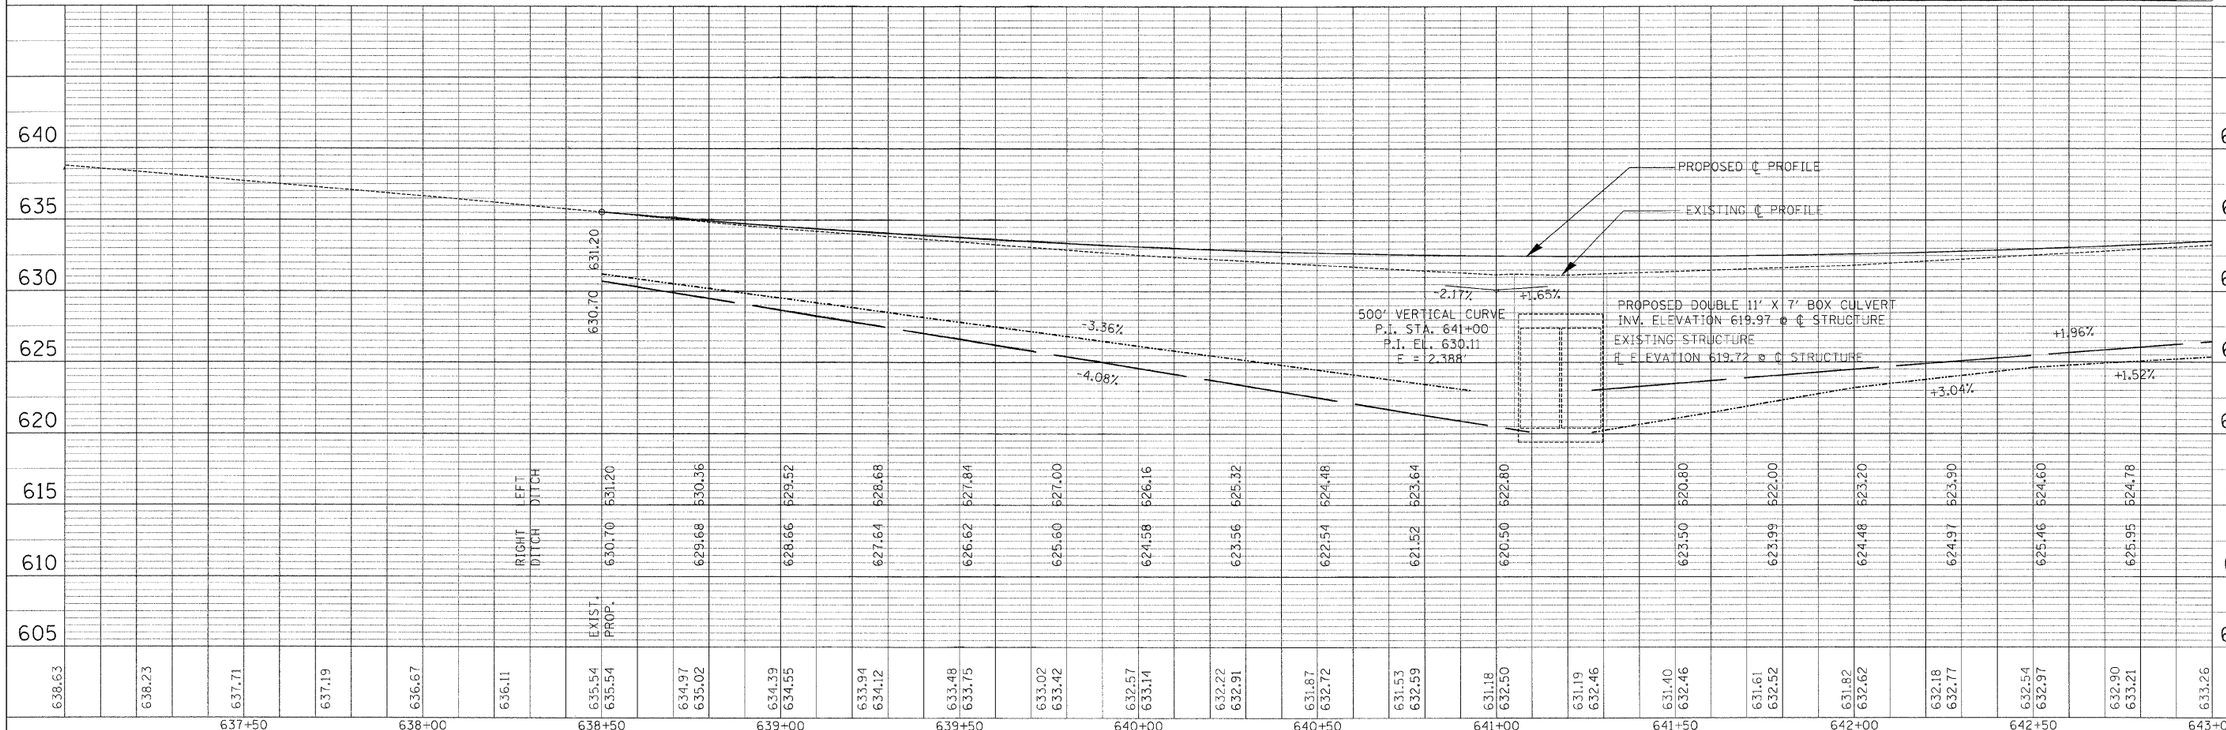

PROFILE

SURVEYED	
PLOTTED	
GRADES CHECKED	
ALIGNMENT CHECKED	
STRUCTURE NOTATNS CHKD	
NOTE BOOK	
NO.	

BY	DATE

PLAN

SURVEYED	
PLOTTED	
ALIGNMENT CHECKED	
CADD FILE NAME	
NOTE BOOK	
NO.	

BY	DATE

FILE NAME = ...\D366741-SHT- PlnProf Sheets.dgn	USER NAME = SAW	DESIGNED - RAC	REVISED -
		DRAWN - SAW	REVISED -
	PLOT SCALE = 20.0000 ' / IN.	CHECKED - RAC	REVISED -
	PLOT DATE = 7/14/2009	DATE - 07/17/09	REVISED -

STATE OF ILLINOIS
DEPARTMENT OF TRANSPORTATION

ILLINOIS ROUTE 71
PLAN AND PROFILE

SCALE: | SHEET NO. OF SHEETS | STA. 638+50 TO STA. 756+50

F.A.P. RTE.	SECTION	COUNTY	TOTAL SHEETS	SHEET NO.
311	(3)BR- 1, 2, & (4)BR	LASALLE	66	9
		CONTRACT NO. 66741		
FED. ROAD DIST. NO.	ILLINOIS	FED. AID PROJECT		