PLAN

SURVEYED
PLOTTED
GRADES CHECKED
ALIGNMENT
STRUCTURE NO(S)
NOTE BOOK
NO.
BY
DATE

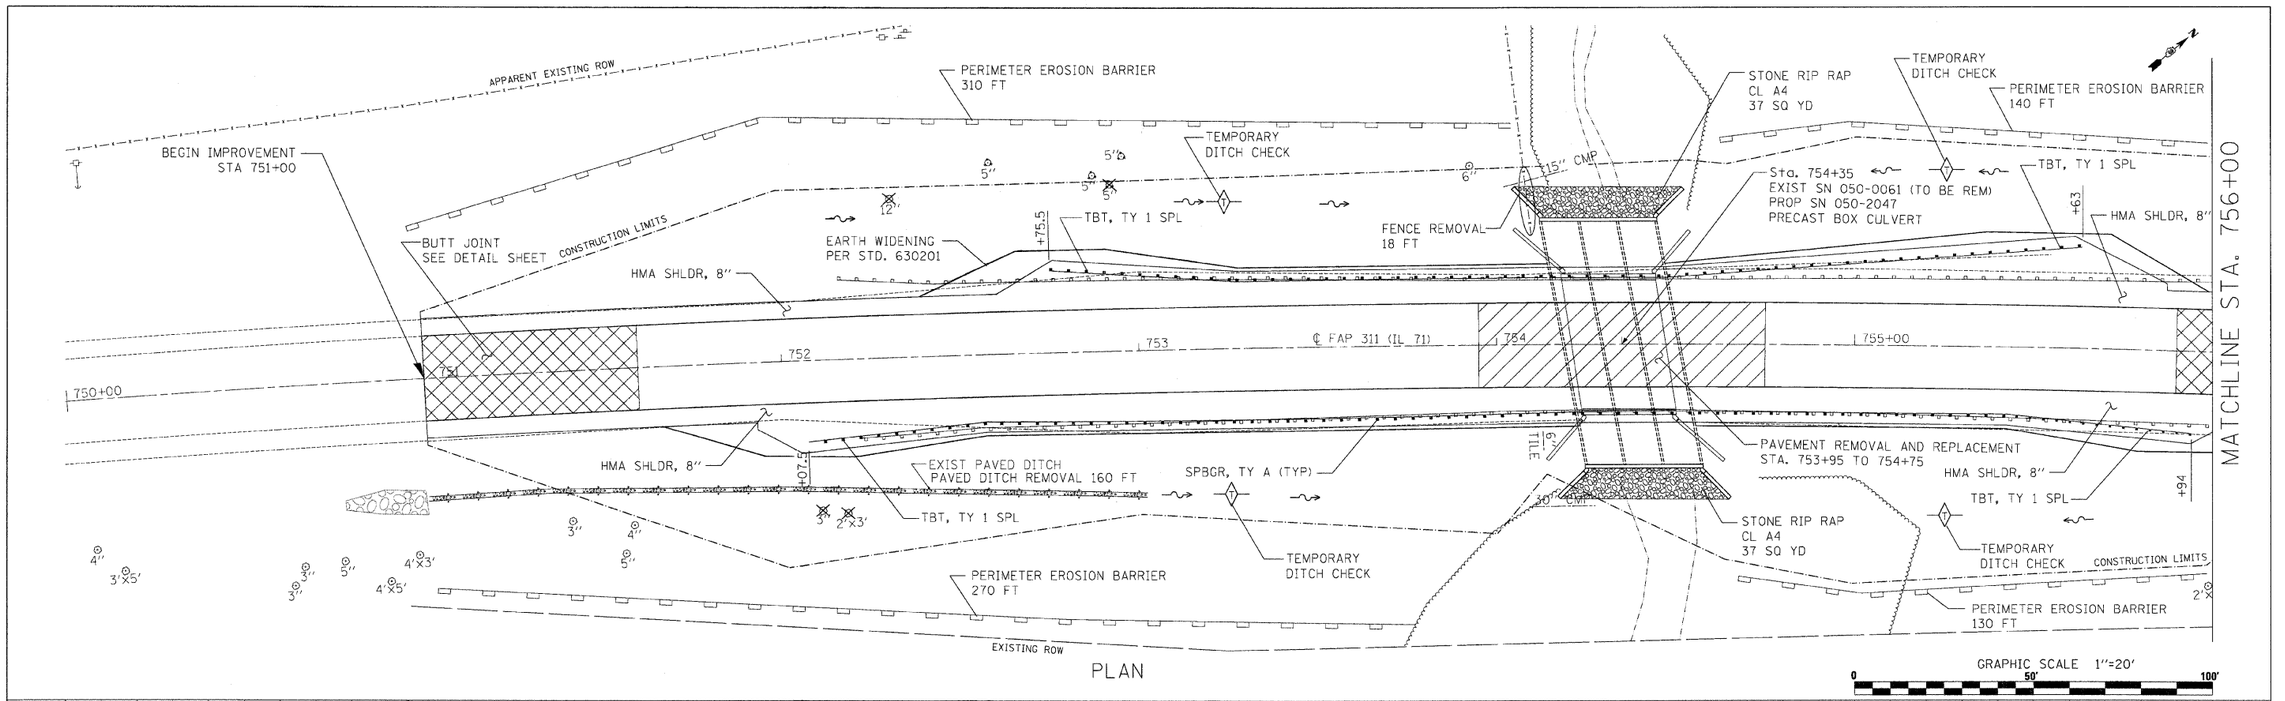

PLAN

GRAPHIC SCALE 1"=20'
0 50' 100'

PROFILE

SURVEYED
PLOTTED
GRADES CHECKED
ALIGNMENT
STRUCTURE NO(S) GIRD
NOTE BOOK
NO.
BY
DATE

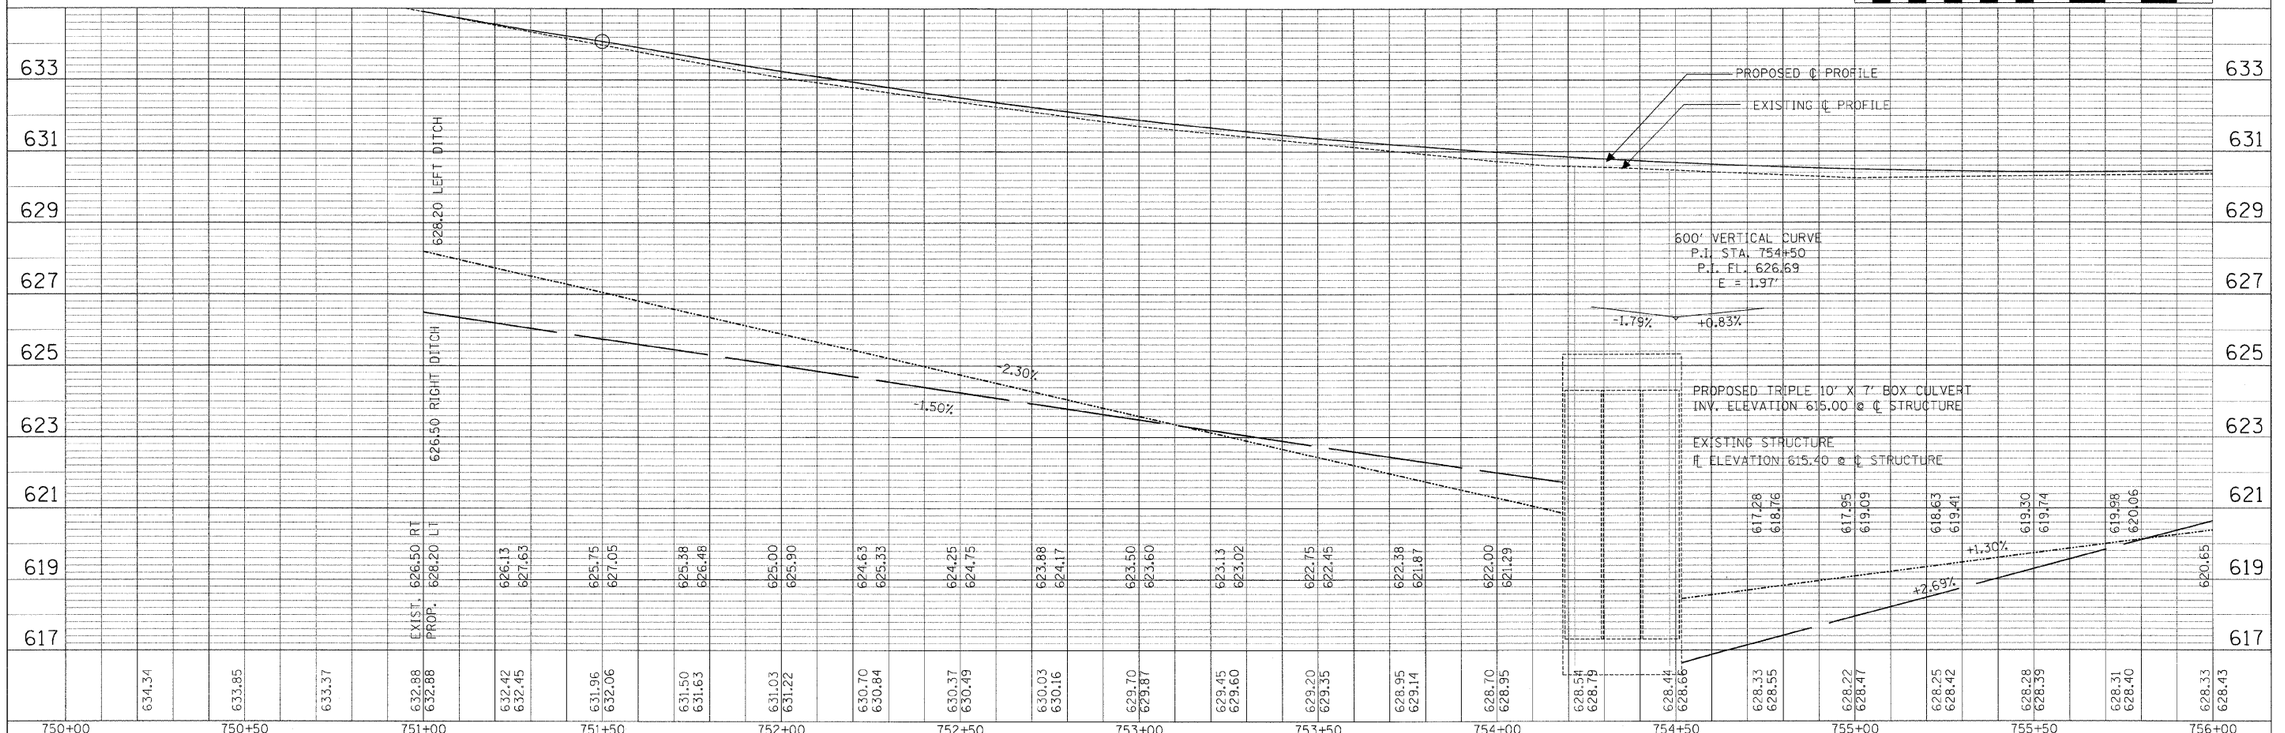

FILE NAME = ...\0366741-SHT- PlnProf Sheets.dgn	USER NAME = SAW	DESIGNED - RAC	REVISED -
		DRAWN - SAW	REVISED -
	PLOT SCALE = 20.0000 ' / IN.	CHECKED - RAC	REVISED -
	PLOT DATE = 7/14/2009	DATE - 07/17/09	REVISED -

STATE OF ILLINOIS
DEPARTMENT OF TRANSPORTATION

ILLINOIS ROUTE 71
PLAN AND PROFILE

SCALE: | SHEET NO. OF SHEETS | STA. 638+50 TO STA. 756+50

F.A.P. RTE.	SECTION	COUNTY	TOTAL SHEETS	SHEET NO.
311	(3)BR- 1, 2, & (4)BR	LASALLE	66	13
		CONTRACT NO. 66741		
FED. ROAD DIST. NO.	ILLINOIS	FED. AID PROJECT		