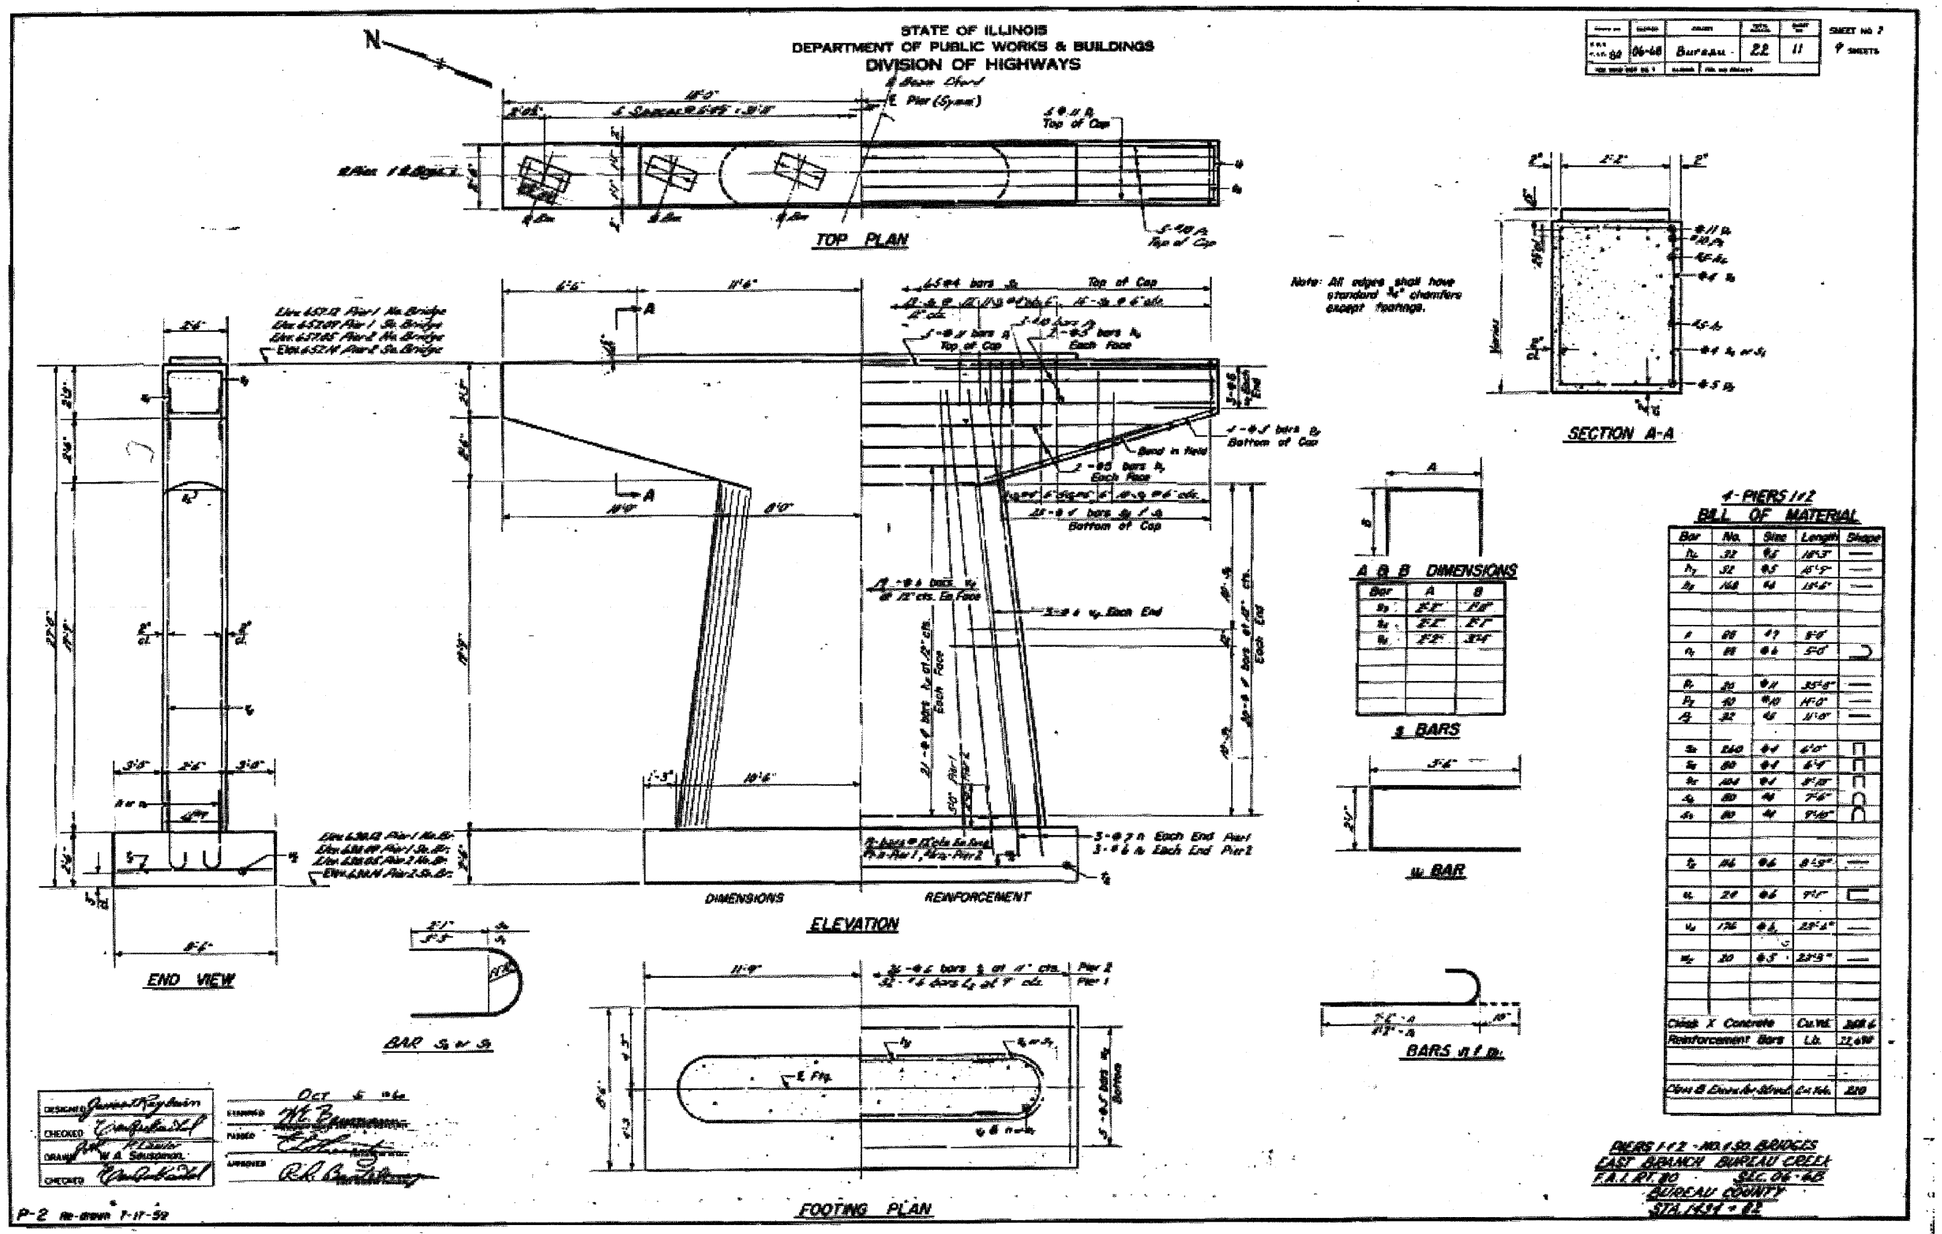

**06-[7BR&BR-1,7VB-M,6BR&6,7 RS-1 & I

FILE NAME = c:\pw_work\pwidot\braboypc\d0112640\d366908-sht-details.DGN	USER NAME = braboypc	DESIGNED - ___	REVISED - ___	STATE OF ILLINOIS DEPARTMENT OF TRANSPORTATION	EXISTING BRIDGE PLANS (FOR INFORMATION ONLY)	F.A.I RTE. I-80	SECTION **	COUNTY BUREAU	TOTAL SHEETS 344	SHEET NO. 255
	PLOT SCALE = 50.0638 ' / IN.	DRAWN - ___	REVISED - ___							66908
	PLOT DATE = Sep 07, 2009 - 01:42:40 PM	CHECKED - ___	REVISED - ___		SCALE: _____ SHEET NO. __ OF ___ SHEETS STA. _____ TO STA. _____			ILLINOIS FED. AID PROJECT		
		DATE - _____	REVISED - ___							