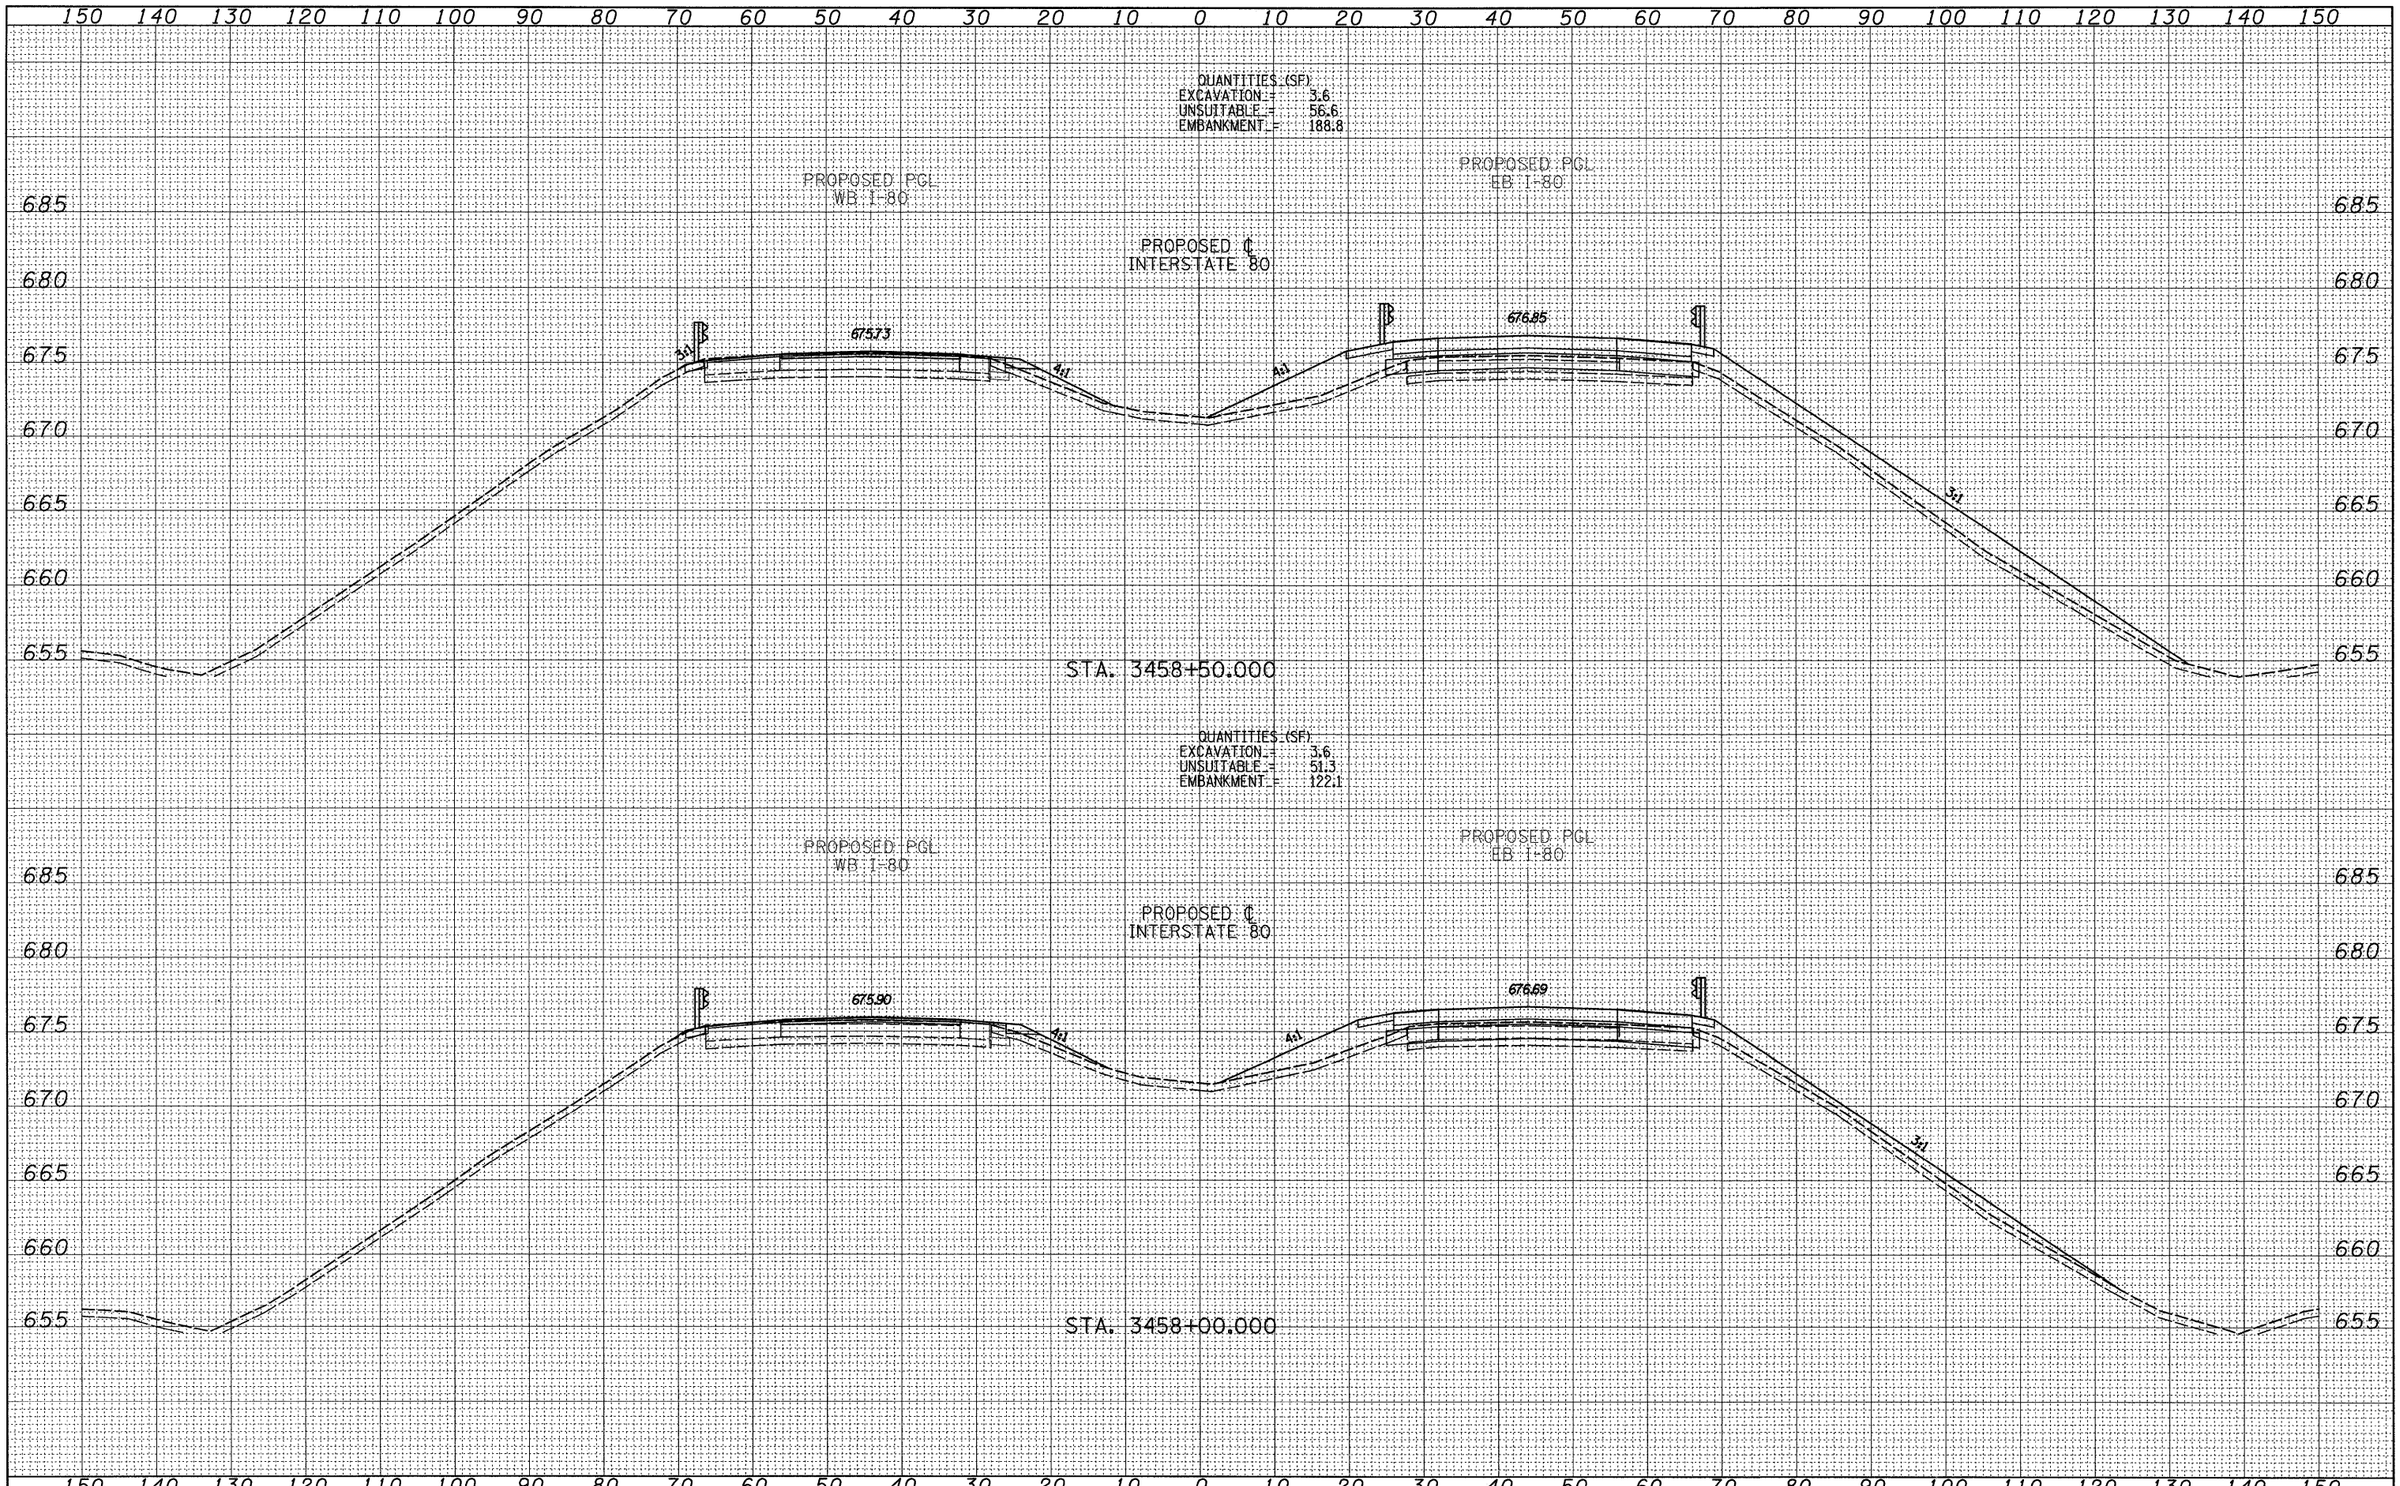

P:\602429\Ill-80\Road\602429_30_CV01993X.SO.dgn

FILE NAME = $FILEL$	USER NAME = $USER$	DESIGNED -	REVISED -	STATE OF ILLINOIS DEPARTMENT OF TRANSPORTATION	PROPOSED CROSS SECTIONS	F.A. RTE.	SECTION	COUNTY	TOTAL SHEETS	SHEET NO.
TYLIN INTERNATIONAL		DRAWN -	REVISED -			80	•	BUREAU	399	316
	PLOT SCALE = $SCALE$	CHECKED -	REVISED -					CONTRACT NO. 66908		
	PLOT DATE = 8/17/2009	DATE -	REVISED -		SCALE: SHEET NO. OF SHEETS STA. 3458+00.000 TO STA. 3458+50.000	FED. ROAD DIST. NO.	ILLINOIS	FED. AID PROJECT		

• 06-C7BR & BR-1, 7VB-M, 6BR & 6, 7 RS-1 & I1

8/17/2009 4:31:03 PM

AREAS CHECKED
AREAS CHECKED
NO.