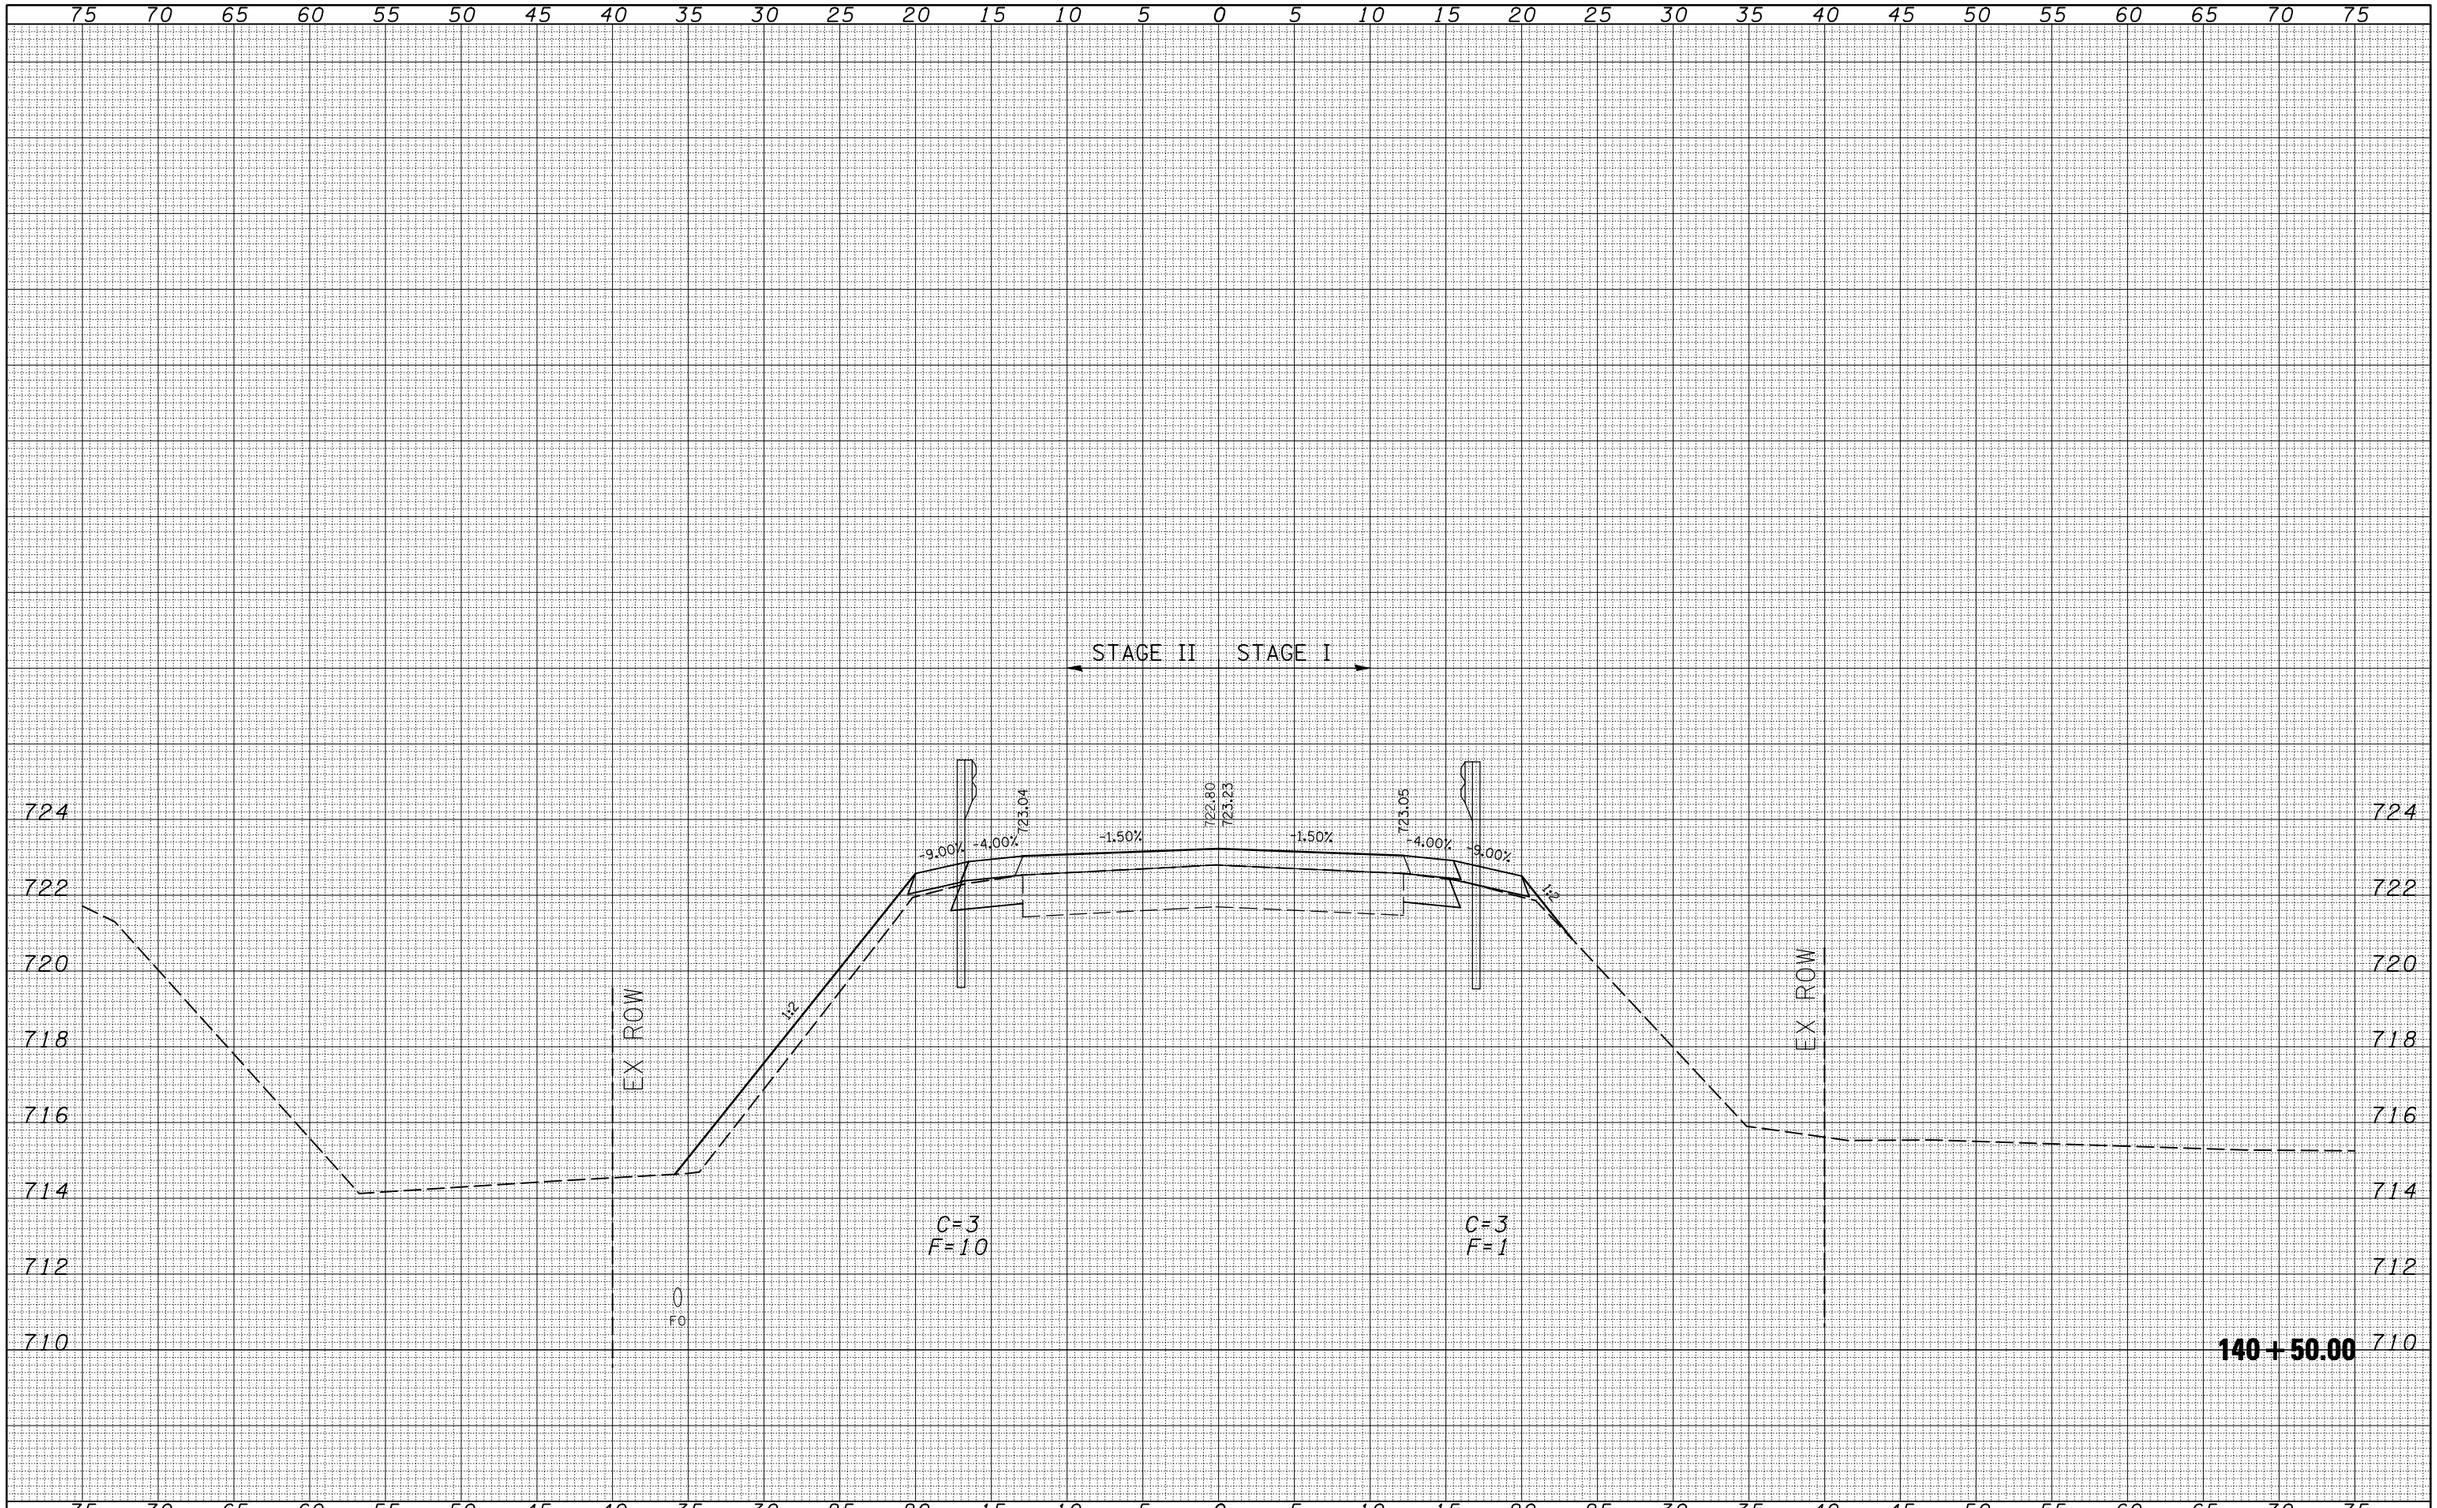

FINAL SURVEY		BY	DATE
	SURVEYED		
	PLOTTED		
	TEMPLATE		
NOTE BOOK	AREAS		
	AREAS CHECKED		
NO.			

ORIGINAL SURVEY		BY	DATE
	SURVEYED		
	PLOTTED		
	TEMPLATE		
NOTE BOOK	AREAS		
	AREAS CHECKED		
NO.			

FILE NAME = c:\pw_work\PWIDOT\STULTSJW\d0158664\D570429-sht-il_54-xssht.dgn	USER NAME = stultsjw	DESIGNED -	REVISED -
		DRAWN -	REVISED -
	PLOT SCALE = 10.0000 ' / IN.	CHECKED -	REVISED -
	PLOT DATE = 8/17/2009	DATE -	REVISED -

STATE OF ILLINOIS
DEPARTMENT OF TRANSPORTATION

IL-54 OVER SALT CREEK IN WEEDMAN

SCALE: | SHEET NO. 4 OF 14 SHEETS | STA. 140+50.00 TO STA. 140+50.00

F.A.P. RTE.	SECTION	COUNTY	TOTAL SHEETS	SHEET NO.
71	(121BR)BR	DEWITT	75	55
		CONTRACT NO. 70429		
FED. ROAD DIST. NO.	ILLINOIS	FED. AID PROJECT		