CONTRACT NO. 70623

F.A.P. RTE.	SECTION	COUNTY	TOTAL SHEETS	SHEET NO.
808	•	••	715	57
STA. 2295+25.00		TO STA. 2300+50.00		
FED. ROAD DIST. NO.	ILLINOIS	FED. AID PROJECT		

• (205,57,105)RS-2
•• CHAMPAIGN & DOUGLAS

REMOVAL DETAIL SHEETS / PHILO

SHEET 3 OF 5

LEGEND

- DRIVEWAY PAVEMENT REMOVAL
- GUTTER REMOVAL
- COMBINATION CURB & GUTTER REMOVAL
- HOT-MIX ASPHALT SURFACE REMOVAL, 1½"
- HOT-MIX ASPHALT SURFACE REMOVAL - BUTT JOINT

1"=20'
0' 5' 10' 15' 20' 40' 60'

EXISTING CURVE 73
P.I. STA. 2301+65.53
Δ = 00°29'35.08" (LT)
D = 00°02'46.05"
R = 124,221.88'
T = 534.52'
L = 1,069.03'
E = 1.15'
e = NONE
T.R. = ------
S.E. RUN = ------
P.C. STA. 2296+31.01
P.T. STA. 2307+00.04

FREDERICK JEWELL GREIN
5527051

LOCUST GROVE CEMETERY

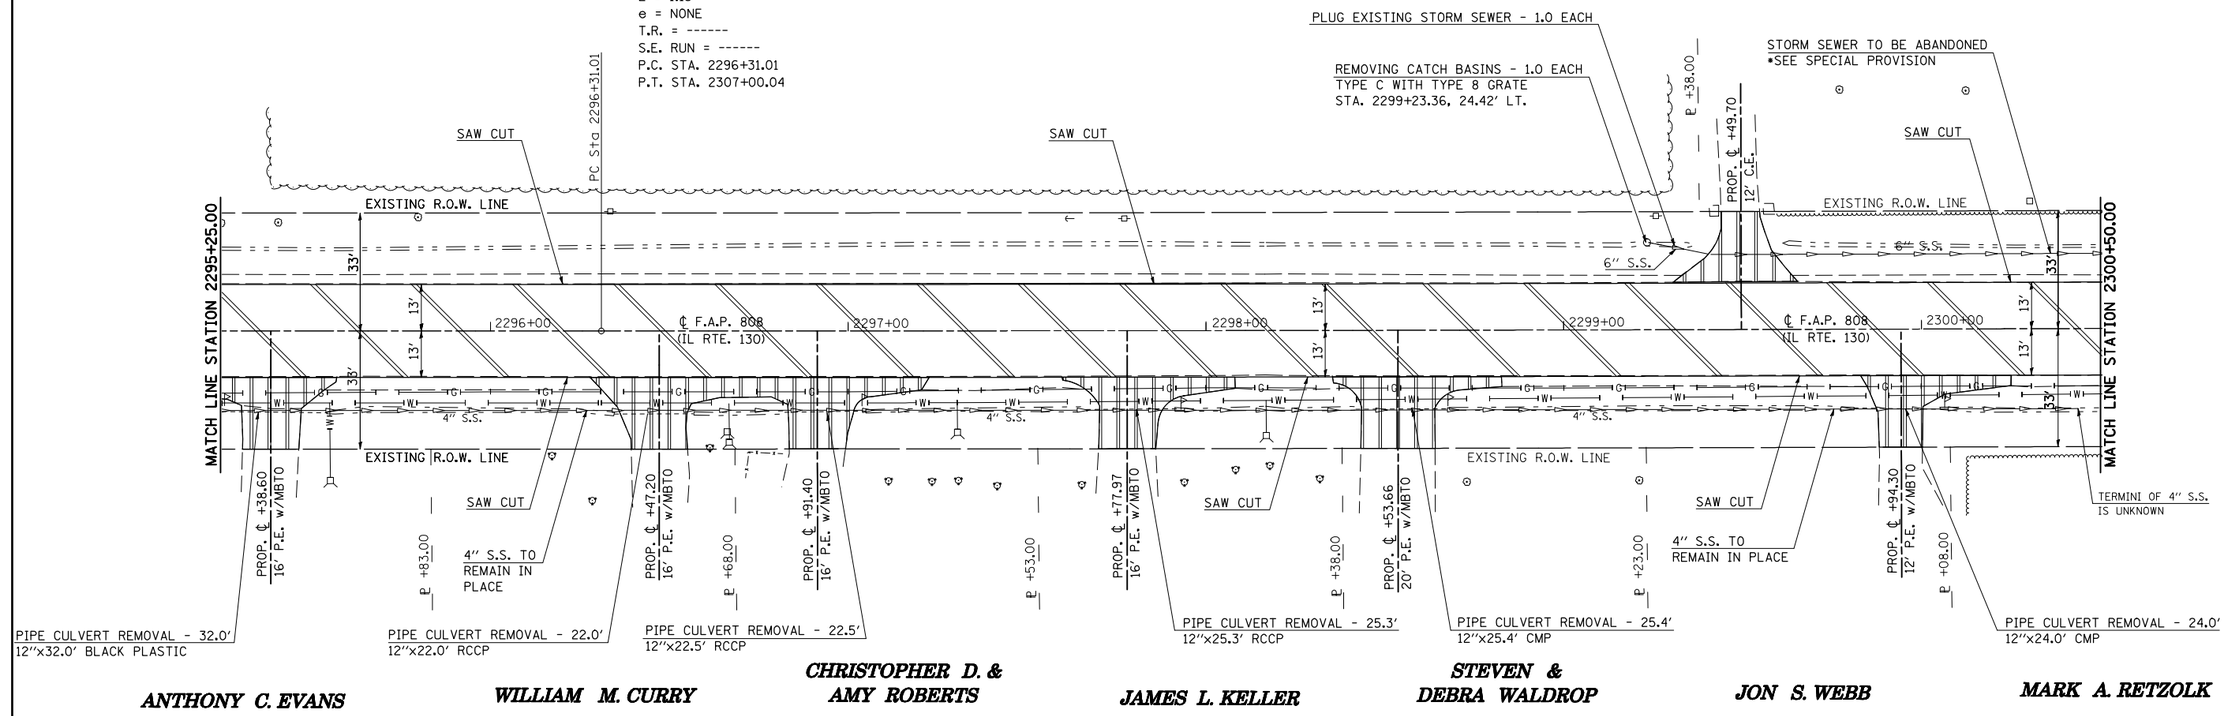

ANTHONY C. EVANS *WILLIAM M. CURRY* *CHRISTOPHER D. & AMY ROBERTS* *JAMES L. KELLER* *STEVEN & DEBRA WALDROP* *JON S. WEBB* *MARK A. RETZOLK*

44213200 SAW CUTS

STATION	OFFSET (FT)	TO	STATION	OFFSET (FT)	QUANTITY (FT)
2295+25.00	13.00 RT.		2300+50.00	13.00 RT.	525.00
2295+25.00	13.00 LT.		2300+50.00	13.00 LT.	525.00
				TOTAL =	1050.00 FT

NOTE:
SAW CUTS SHALL BE USED TO ESTABLISH A 13 FT PAVEMENT WIDTH PRIOR TO THE CONSTRUCTION OF THE COMBINATION CURB & GUTTER. THE MISCELLANEOUS PAVEMENT TO BE REMOVED WILL NOT BE PAID FOR SEPARATELY, BUT SHALL BE CONSIDERED INCIDENTAL TO THE EARTH EXCAVATION OPERATIONS REQUIRED FOR CONSTRUCTION OF THE COMBINATION CURB & GUTTER.

44000200 DRIVEWAY PAVEMENT REMOVAL

STATION	OFFSET (FT)	QUANTITY (SQ YD)
2295+38.60	13.00 RT.	55.00
2296+47.20	13.00 RT.	53.00
2296+91.40	13.00 RT.	59.00
2297+77.97	13.00 RT.	52.00
2298+53.66	13.00 RT.	57.00
2299+49.70	13.00 LT.	41.00
2299+94.30	13.00 RT.	43.00
	TOTAL =	360.00 SQ YD

50105220 PIPE CULVERT REMOVAL

STATION	OFFSET (FT)	QUANTITY (FT)
2295+38.60	22.00 RT.	32.00
2296+47.20	23.00 RT.	22.00
2296+91.40	22.50 RT.	22.50
2297+77.97	22.00 RT.	25.30
2298+53.66	22.00 RT.	25.40
2299+94.30	22.00 RT.	24.00
	TOTAL =	151.20 FT

60500050 REMOVING CATCH BASINS

STATION	OFFSET (FT)	QUANTITY (EACH)
2299+23.36	24.42 LT.	1.00
	TOTAL =	1.00 EACH

Z0041700 PLUG EXISTING STORM SEWER

STATION	OFFSET (FT)	QUANTITY (EACH)
2299+23.36	24.42 LT.	1.00
	TOTAL =	1.00 EACH

44000155 HOT-MIX ASPHALT SURFACE REMOVAL, 1 1/2"

STATION	TO	STATION	LENGTH (FT)	WIDTH (FT)	AREA (SQ YD)
2295+25.00		2300+50.00	525.00	26.00	1516.67
				TOTAL =	1516.67 SQ YD

ILLINOIS DEPARTMENT OF TRANSPORTATION
REMOVAL DETAIL SHEET/PHILO
STATION 2295+25.00 TO STATION 2300+50.00
F.A.P. ROUTE 808 (IL ROUTE 130)
SECTION (205,57,105)RS-2
CHAMPAIGN & DOUGLAS COUNTIES
SCALE: 1" = 20' DRAWN BY: B.B.P.
DATE: 06/10/09 CHECKED BY: G.A.E.

PLOT DATE = 8/13/2009
FILE NAME = c:\pw_work\PWIDOT\CEARLOCK.JD\d0101445\70623-sht-rem.dgn
PLOT SCALE = 42.3529 ' / IN.
USER NAME = cearlock.jd

2300+50