CONTRACT NO. 70623

F.A.P. RTE.	SECTION	COUNTY	TOTAL SHEETS	SHEET NO.
808	*	**	715	73
STA. 1059+75.00		TO STA. 1074+75.00		
FED. ROAD DIST. NO.	ILLINOIS	FED. AID PROJECT		

* (205,57,105)RS-2
** CHAMPAIGN & DOUGLAS

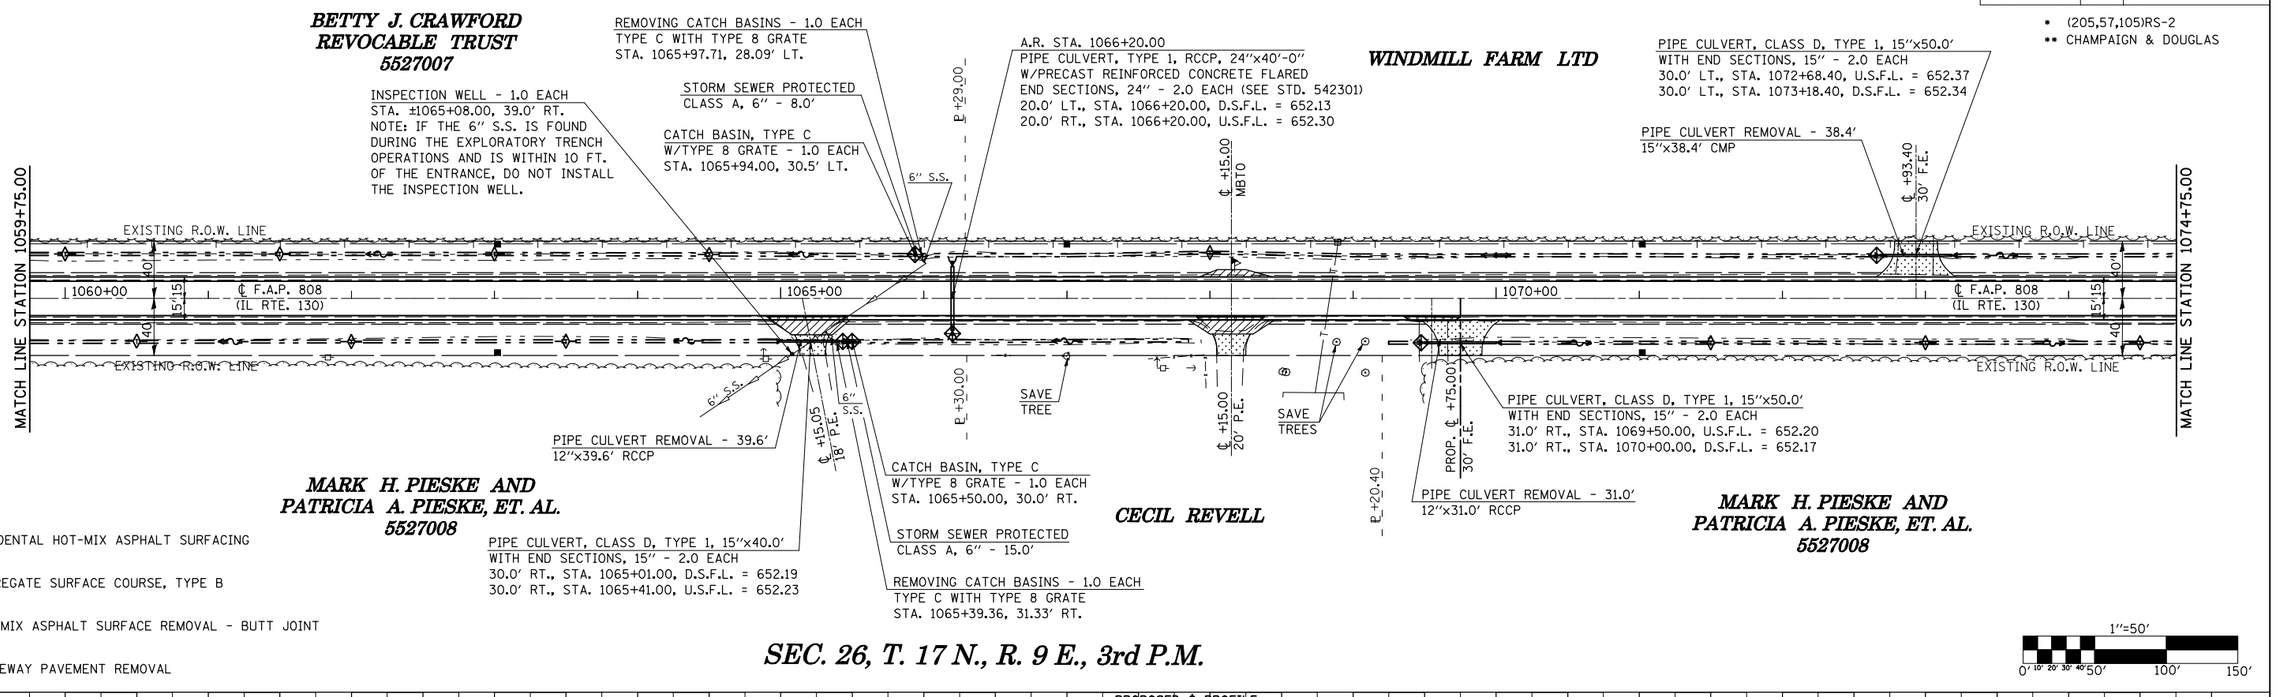

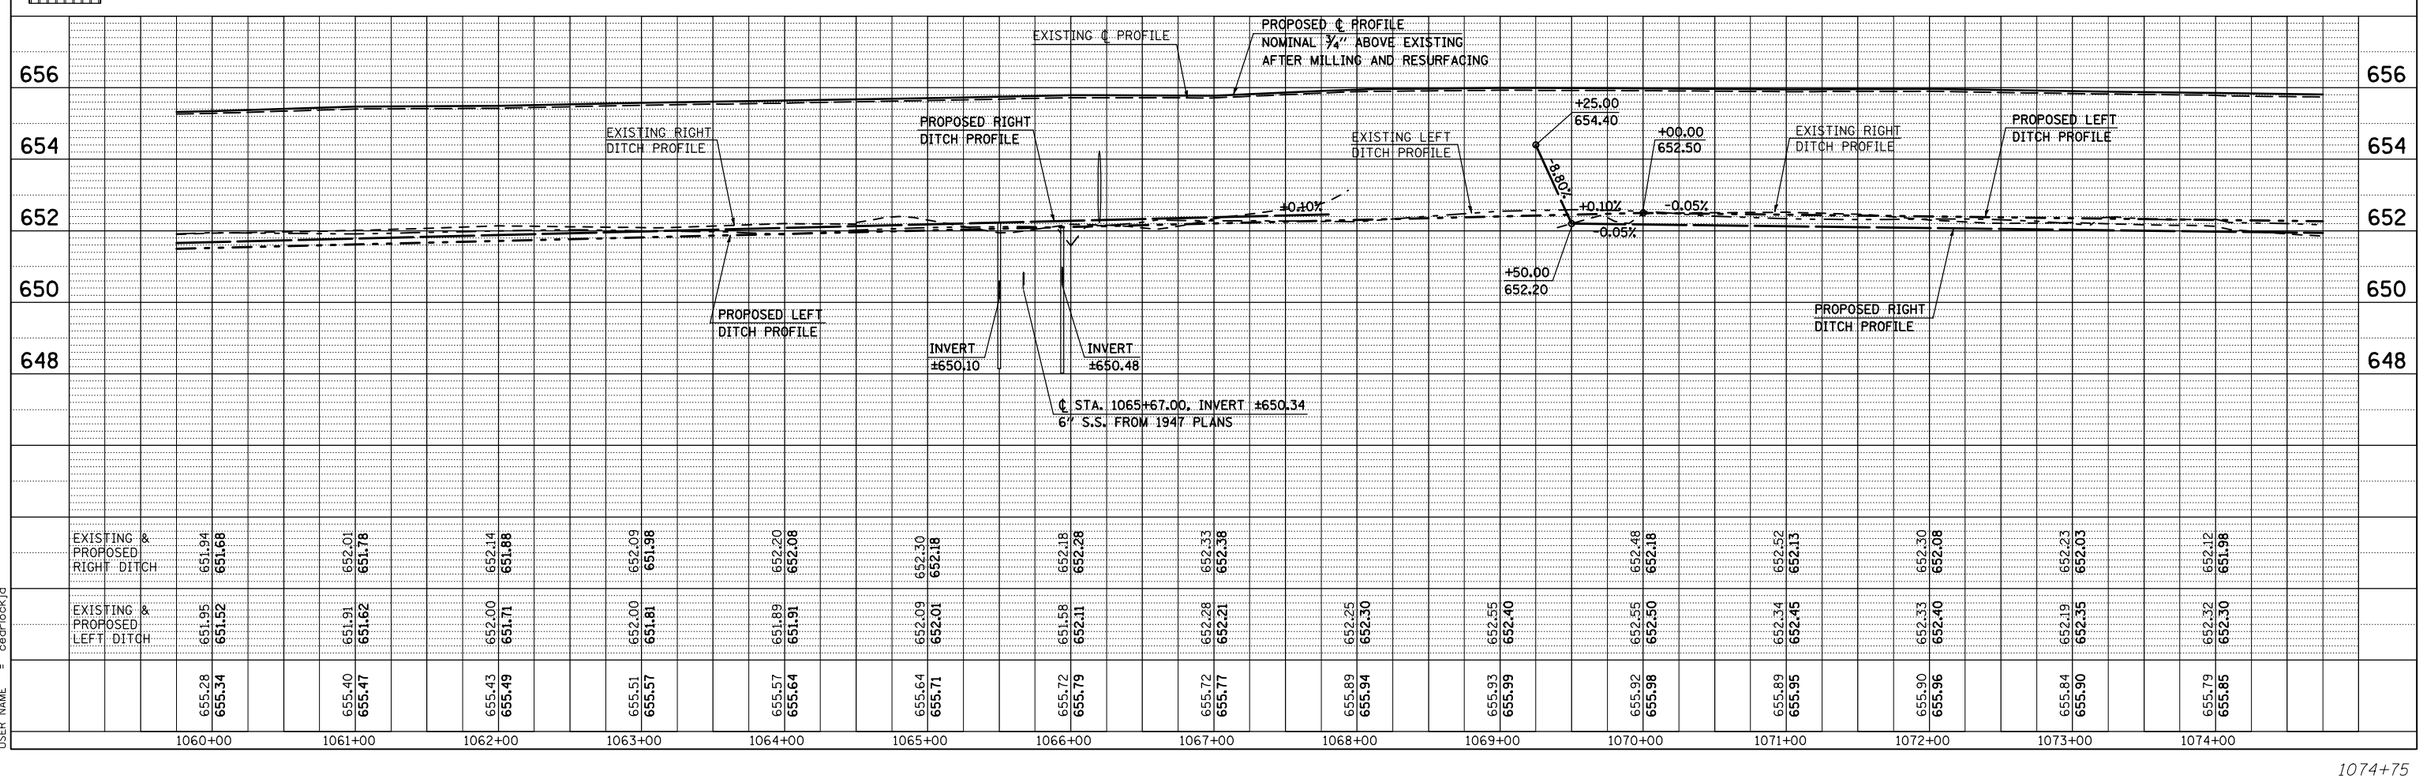

PLAN: SURVEYED / BY / DATE; PLOTTED / BY / DATE; ALIGNMENT CHECKED / BY / DATE; EXT. OF TWP. CHECKED / BY / DATE; NOTE BOOK NO. ____; CADD FILE NAME ____

PROFILE: SURVEYED / BY / DATE; PLOTTED / BY / DATE; GRADES CHECKED / BY / DATE; STRUCTURE NOTATIONS CHKD / BY / DATE; NOTE BOOK NO. ____; CADD FILE NAME ____

PLOT DATE = 8/13/2009
FILE NAME = c:\pw_work\PWIDOT\CEARLOCK\D\d0101445\70623.dgn
PLOT SCALE = 105.8824 ' / IN.
USER NAME = cearlock,jd

1074+75