CONTRACT NO. 70623

F.A.P. RTE.	SECTION	COUNTY	TOTAL SHEETS	SHEET NO.
808	*	**	715	75
STA. 1089+75.00		TO STA. 1104+50.00		
FED. ROAD DIST. NO.	ILLINOIS	FED. AID PROJECT		

* (205,57,105)RS-2
** CHAMPAIGN & DOUGLAS

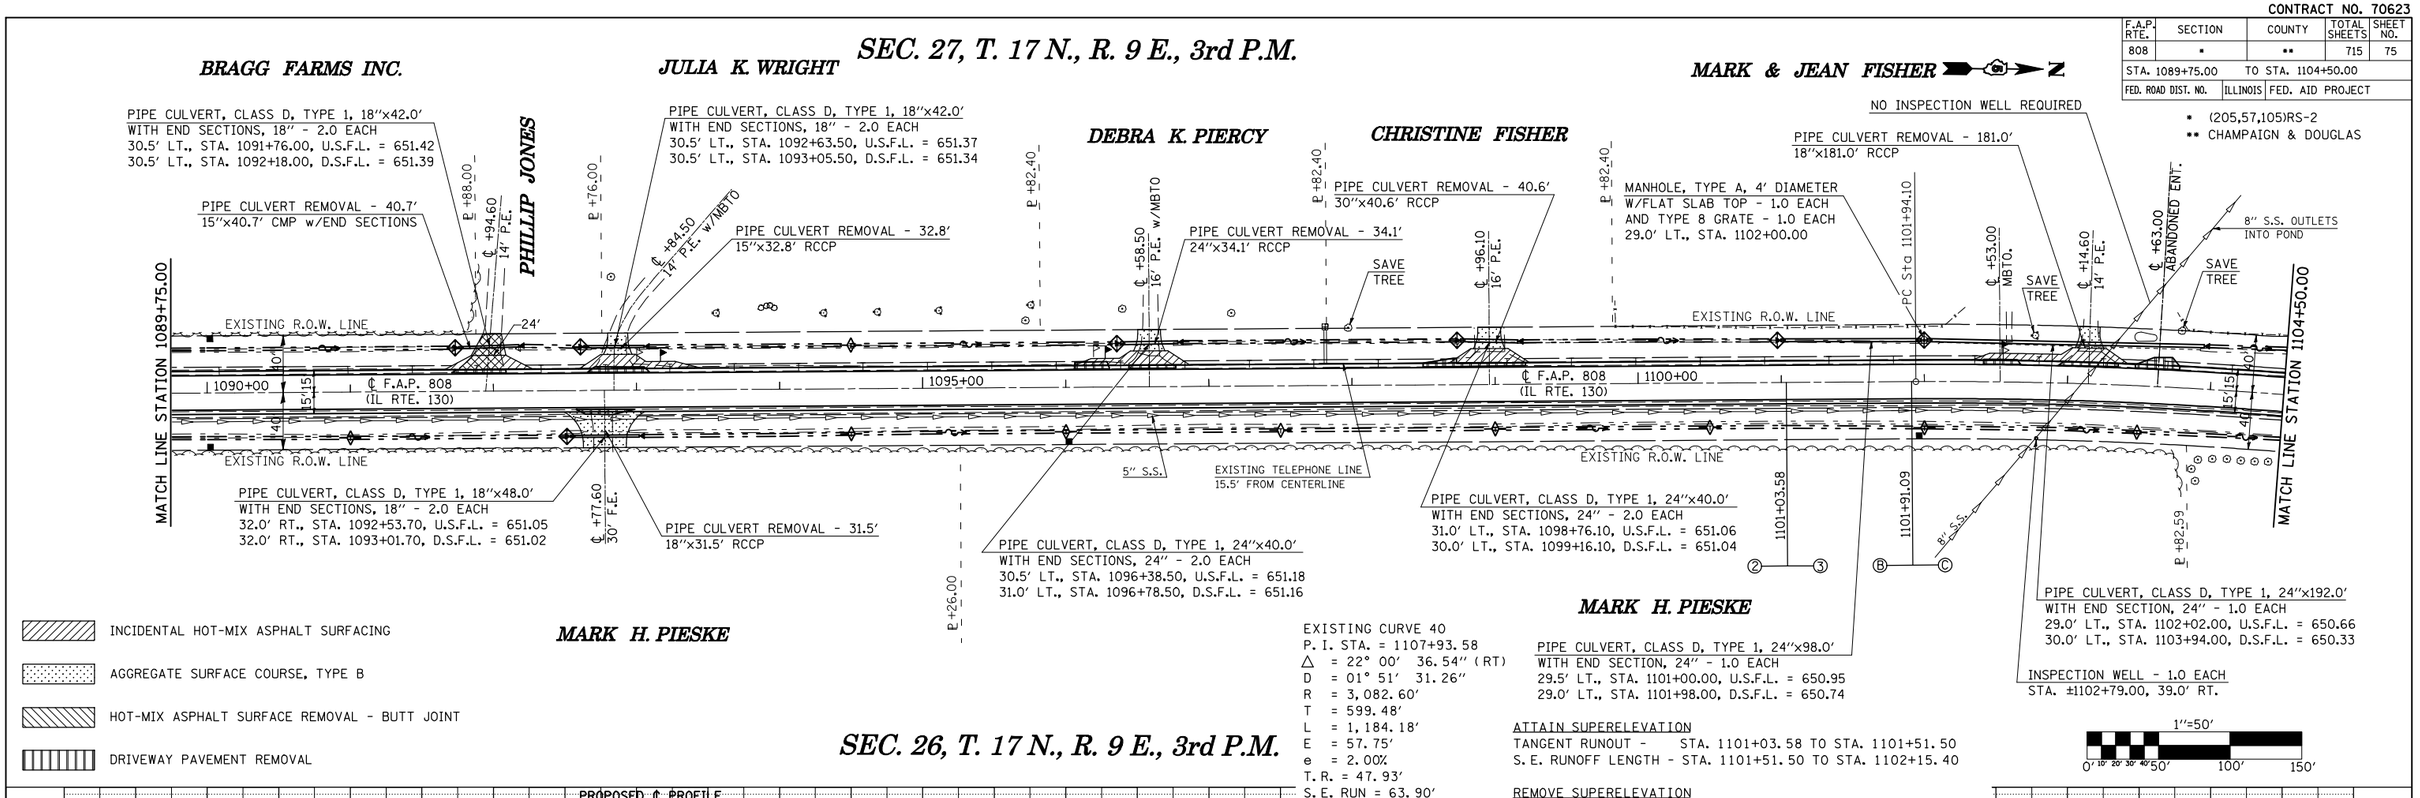

EXISTING CURVE 40
P. I. STA. = 1107+93.58
△ = 22° 00' 36.54" (RT)
D = 01° 51' 31.26"
R = 3,082.60'
T = 599.48'
L = 1,184.18'
E = 57.75'
e = 2.00%
T. R. = 47.93'
S. E. RUN = 63.90'
P. C. STA. = 1101+94.10
P. T. STA. = 1113+78.27

ATTAIN SUPERELEVATION
TANGENT RUNOUT - STA. 1101+03.58 TO STA. 1101+51.50
S. E. RUNOFF LENGTH - STA. 1101+51.50 TO STA. 1102+15.40

REMOVE SUPERELEVATION
S. E. RUNOFF LENGTH - STA. 1113+56.97 TO STA. 1114+20.87
TANGENT RUNOUT - STA. 1114+20.87 TO STA. 1114+68.80

SEC. 26, T. 17 N., R. 9 E., 3rd P.M.

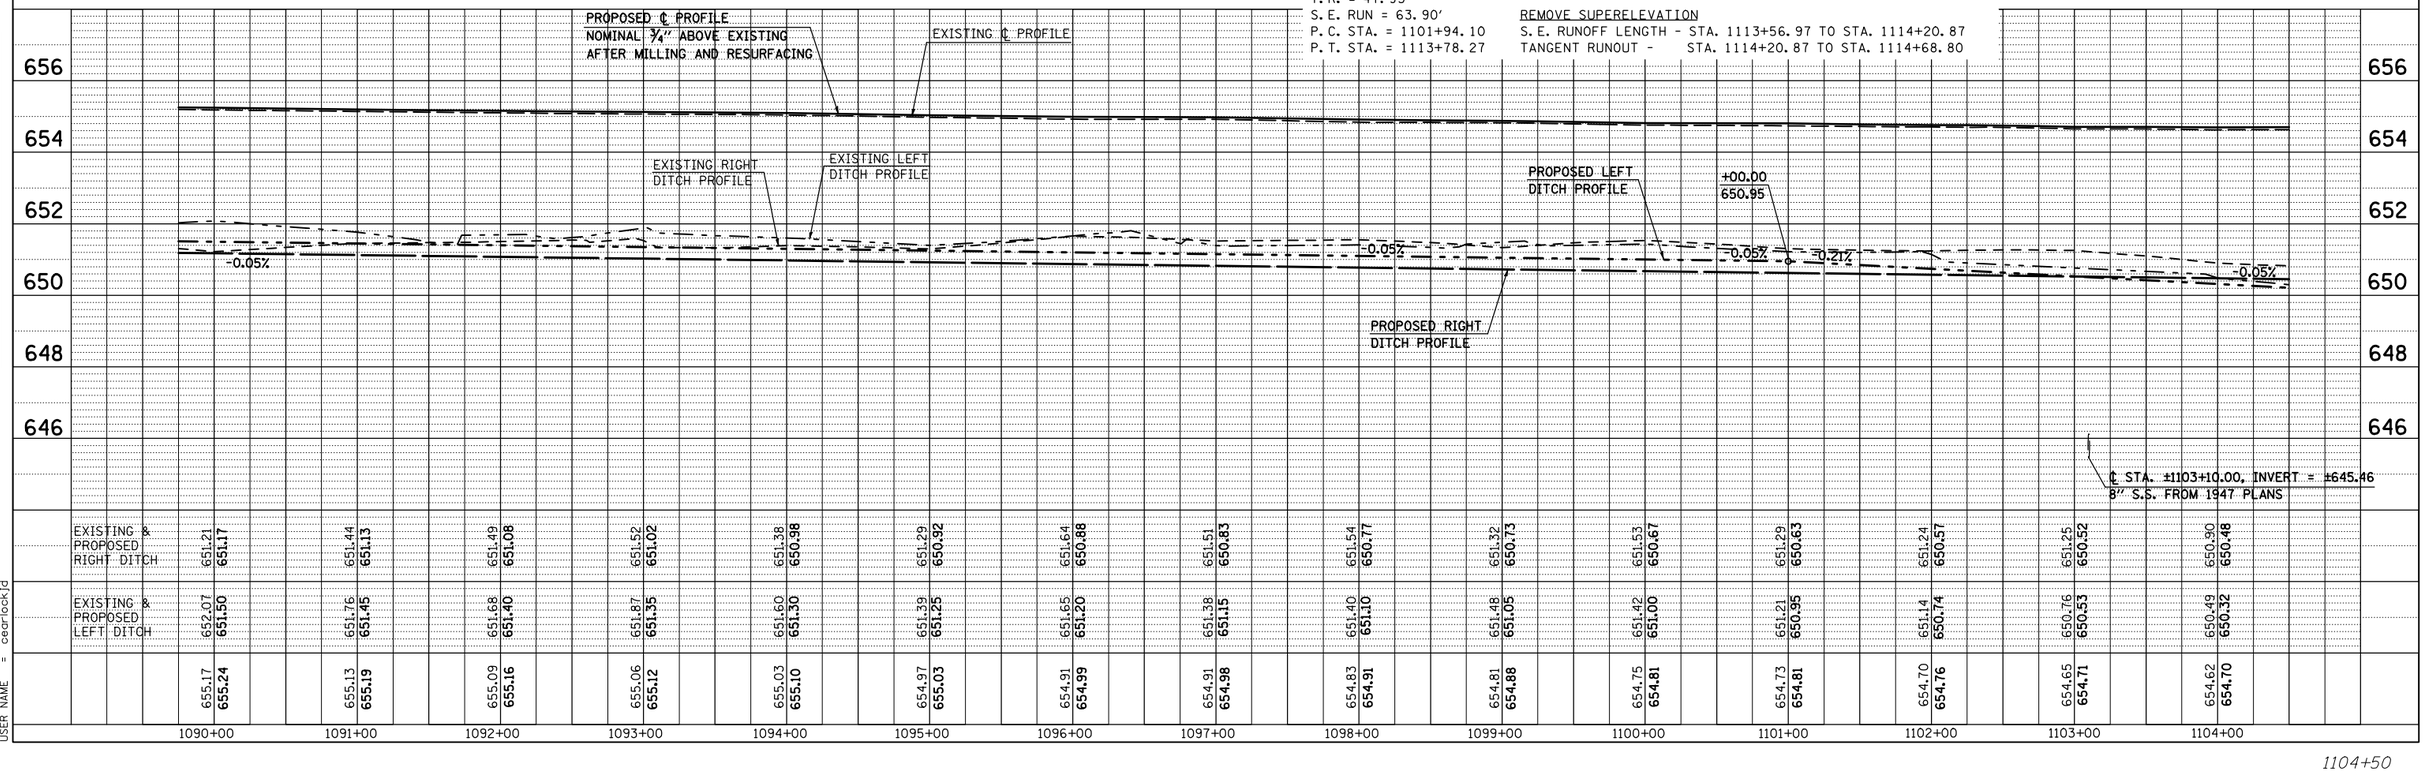

PLAN	BY	DATE
SURVEYED		
PLOTTED		
ALIGNMENT CHECKED		
RT. OF WAY CHECKED		
NOTE BOOK NO.		
CADD FILE NAME		

PROFILE	BY	DATE
SURVEYED		
PLOTTED		
GRADES CHECKED		
NOTE BOOK NO. 11-BRD-1		
CADD FILE NAME PROFILE-ROTATING CHKD		

PLOT DATE = 8/13/2009
FILE NAME = c:\pw_work\PWIDOT\CEARLOCKJD\d0101445\70623.dgn
PLOT SCALE = 105.8824 ' / IN.
USER NAME = cearlockjd

1104+50