CONTRACT NO. 70623

F.A.P. RTE.	SECTION	COUNTY	TOTAL SHEETS	SHEET NO.
808	*	**	715	79
STA. 1998+50.00		TO STA. 2012+50.00		
FED. ROAD DIST. NO.	ILLINOIS	FED. AID PROJECT		

* (205,57,105)RS-2
** CHAMPAIGN & DOUGLAS

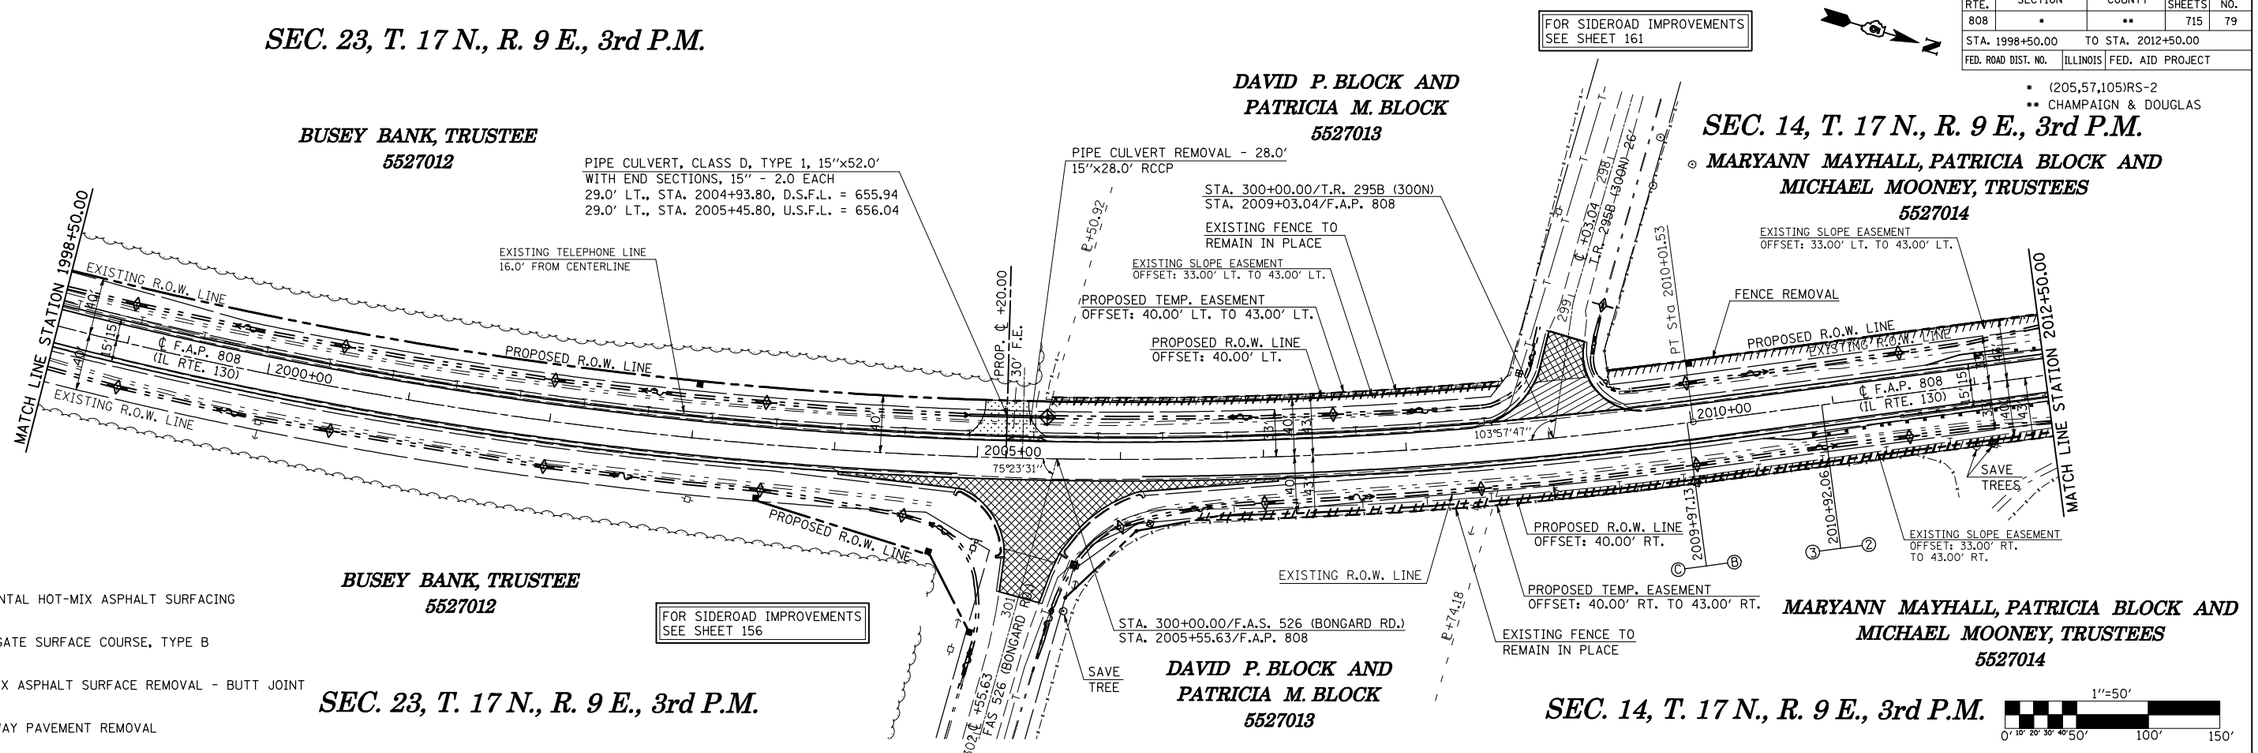

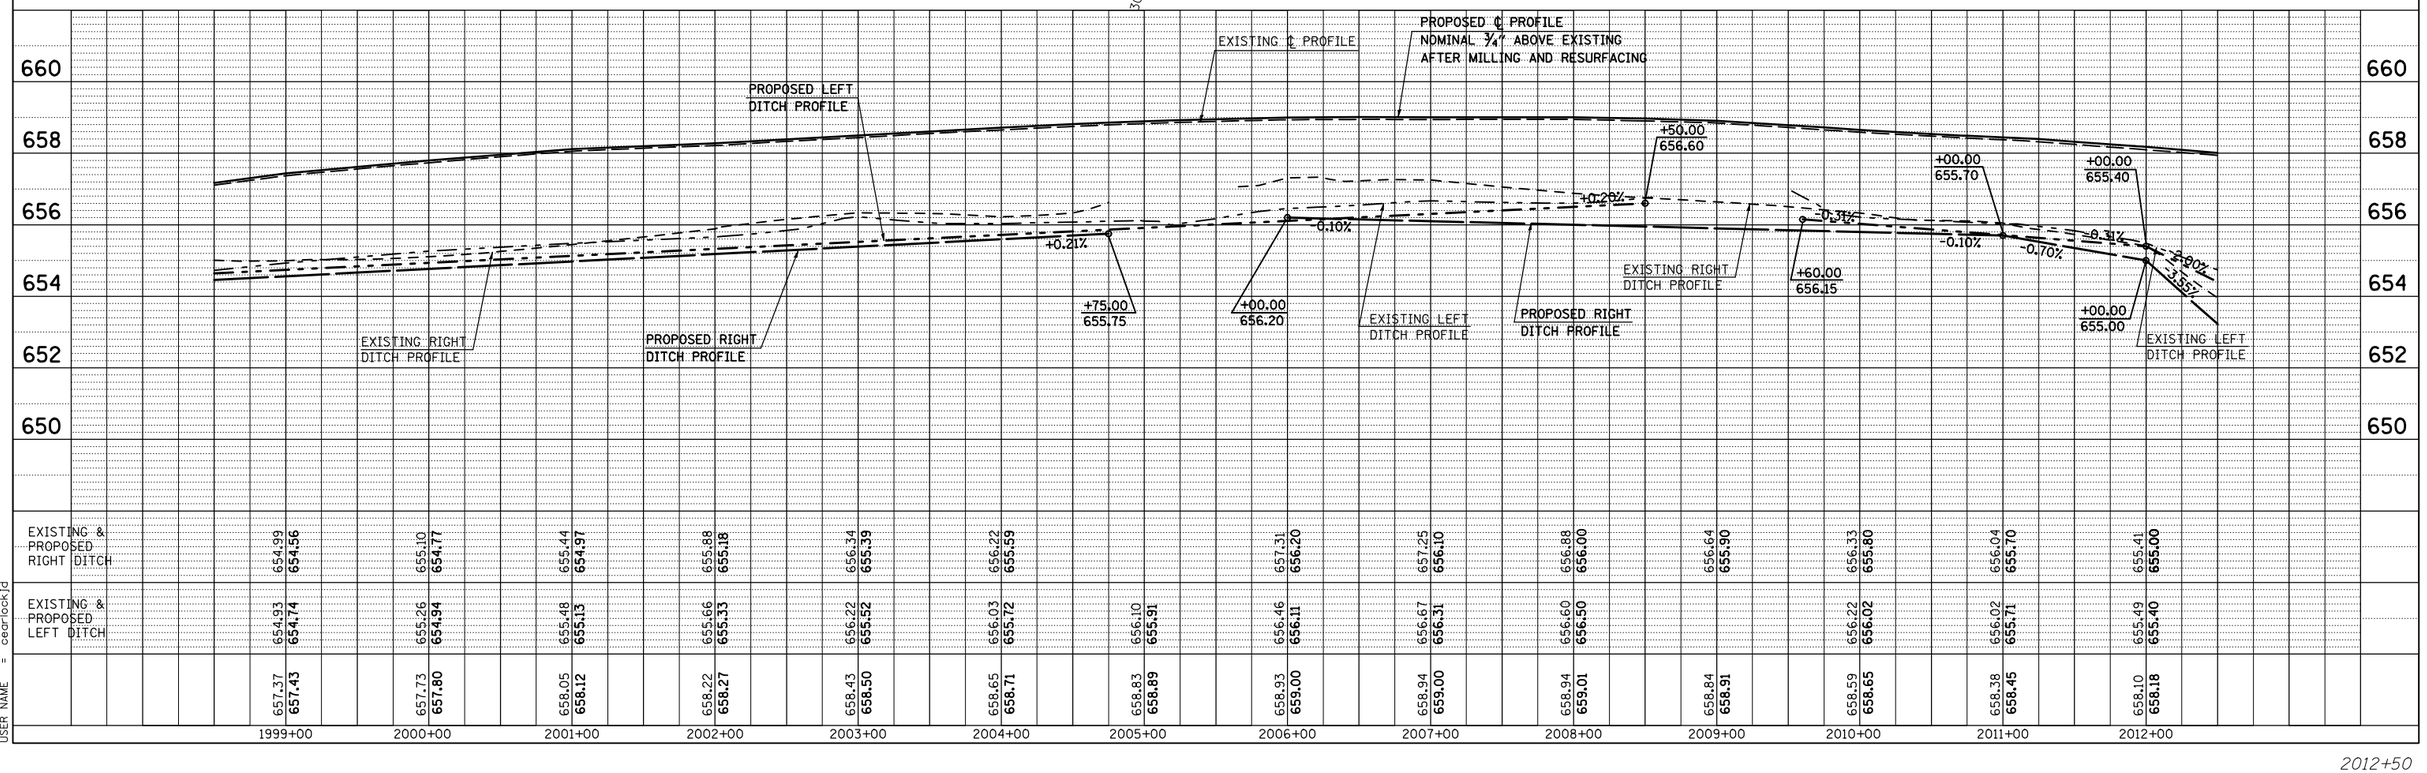

2012+50

PLAN	BY	DATE
SURVEYED		
PLOTTED		
ALIGNMENT CHECKED		
EXT. OF R.W. CHECKED		
NOTE BOOK		
NO.		
CADD FILE NAME		

PROFILE	BY	DATE
SURVEYED		
PLOTTED		
GRADES CHECKED		
NOTE BOOK		
NO.		
CADD FILE NAME		

PLOT DATE = 8/13/2009
FILE NAME = c:\pw_work\PWIDOT\CEARLOCKJD\d0101445\70623-SH
PLOT SCALE = 105.8824 ' / IN.
USER NAME = cearlockjd