CONTRACT NO. 70623

F.A.P. RTE.	SECTION	COUNTY	TOTAL SHEETS	SHEET NO.
808	*	**	715	85
STA. 2088+50.00		TO STA. 2103+25.00		
FED. ROAD DIST. NO.	ILLINOIS	FED. AID PROJECT		

* (205,57,105)RS-2
** CHAMPAIGN & DOUGLAS

SEC. 10, T. 17 N., R. 9 E., 3rd P.M.

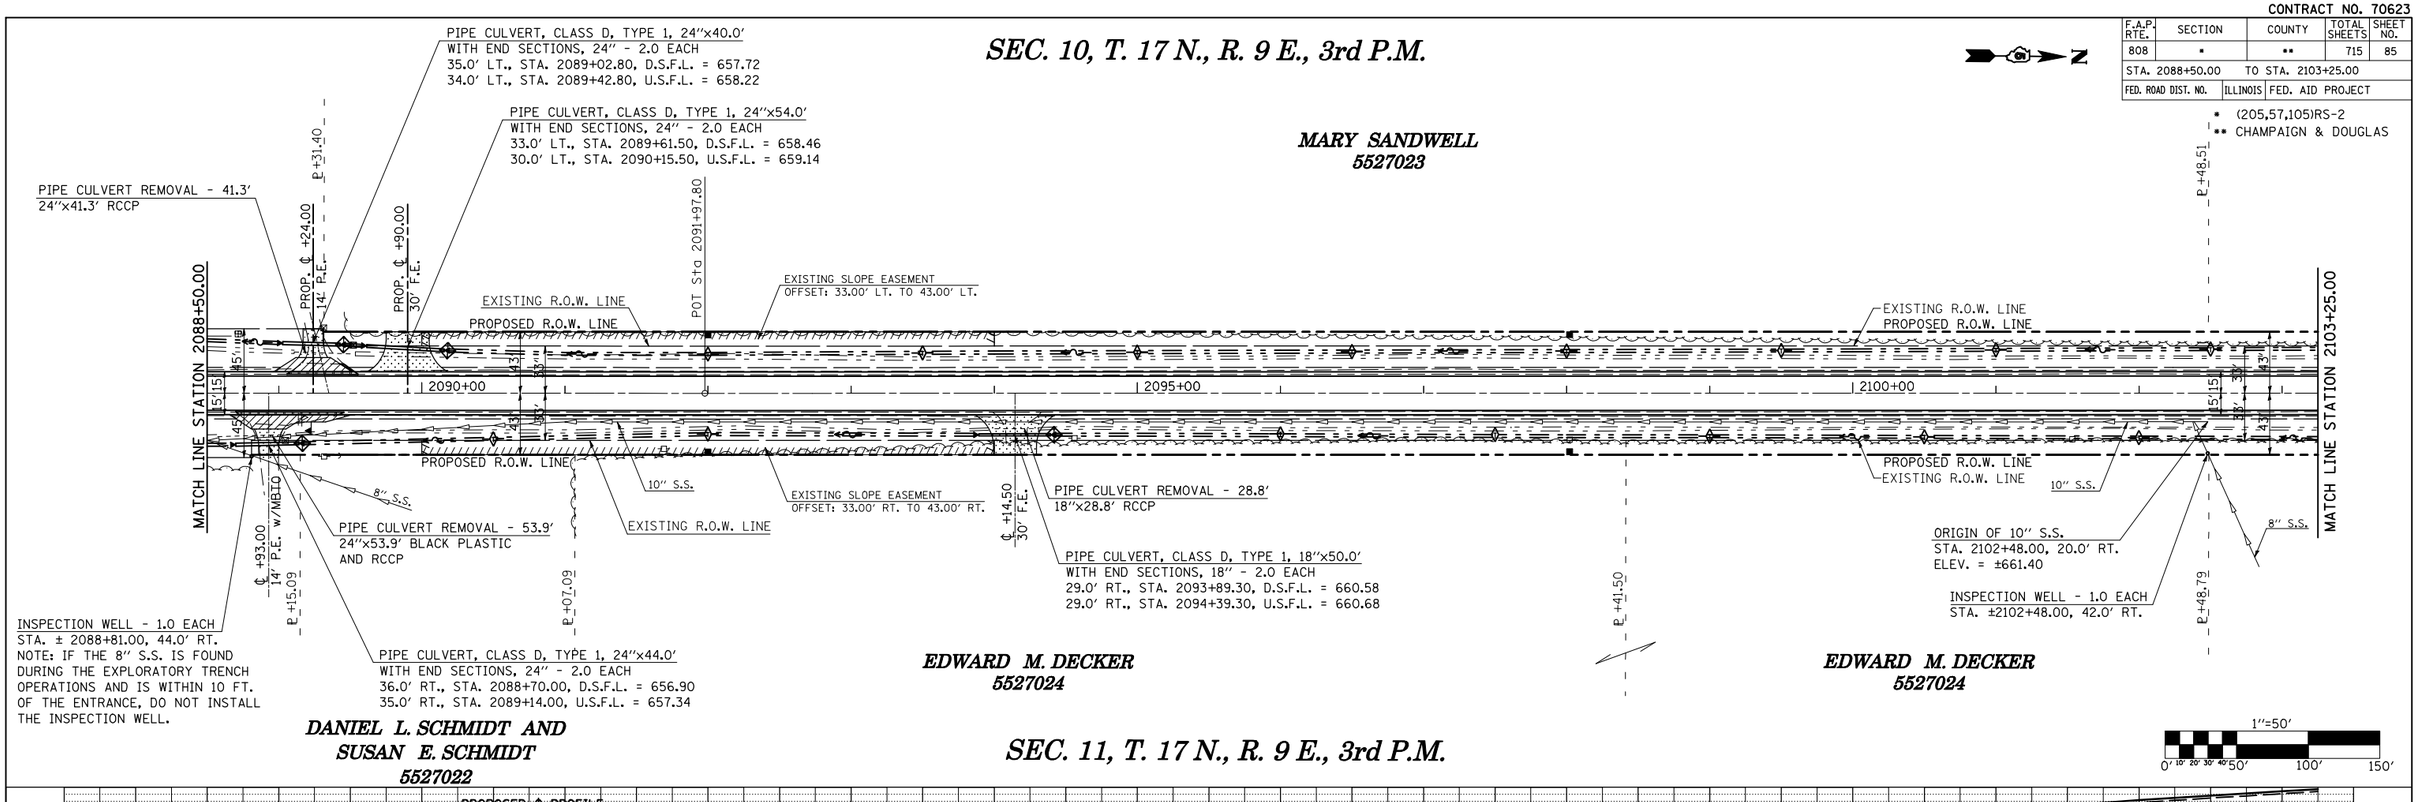

SEC. 11, T. 17 N., R. 9 E., 3rd P.M.

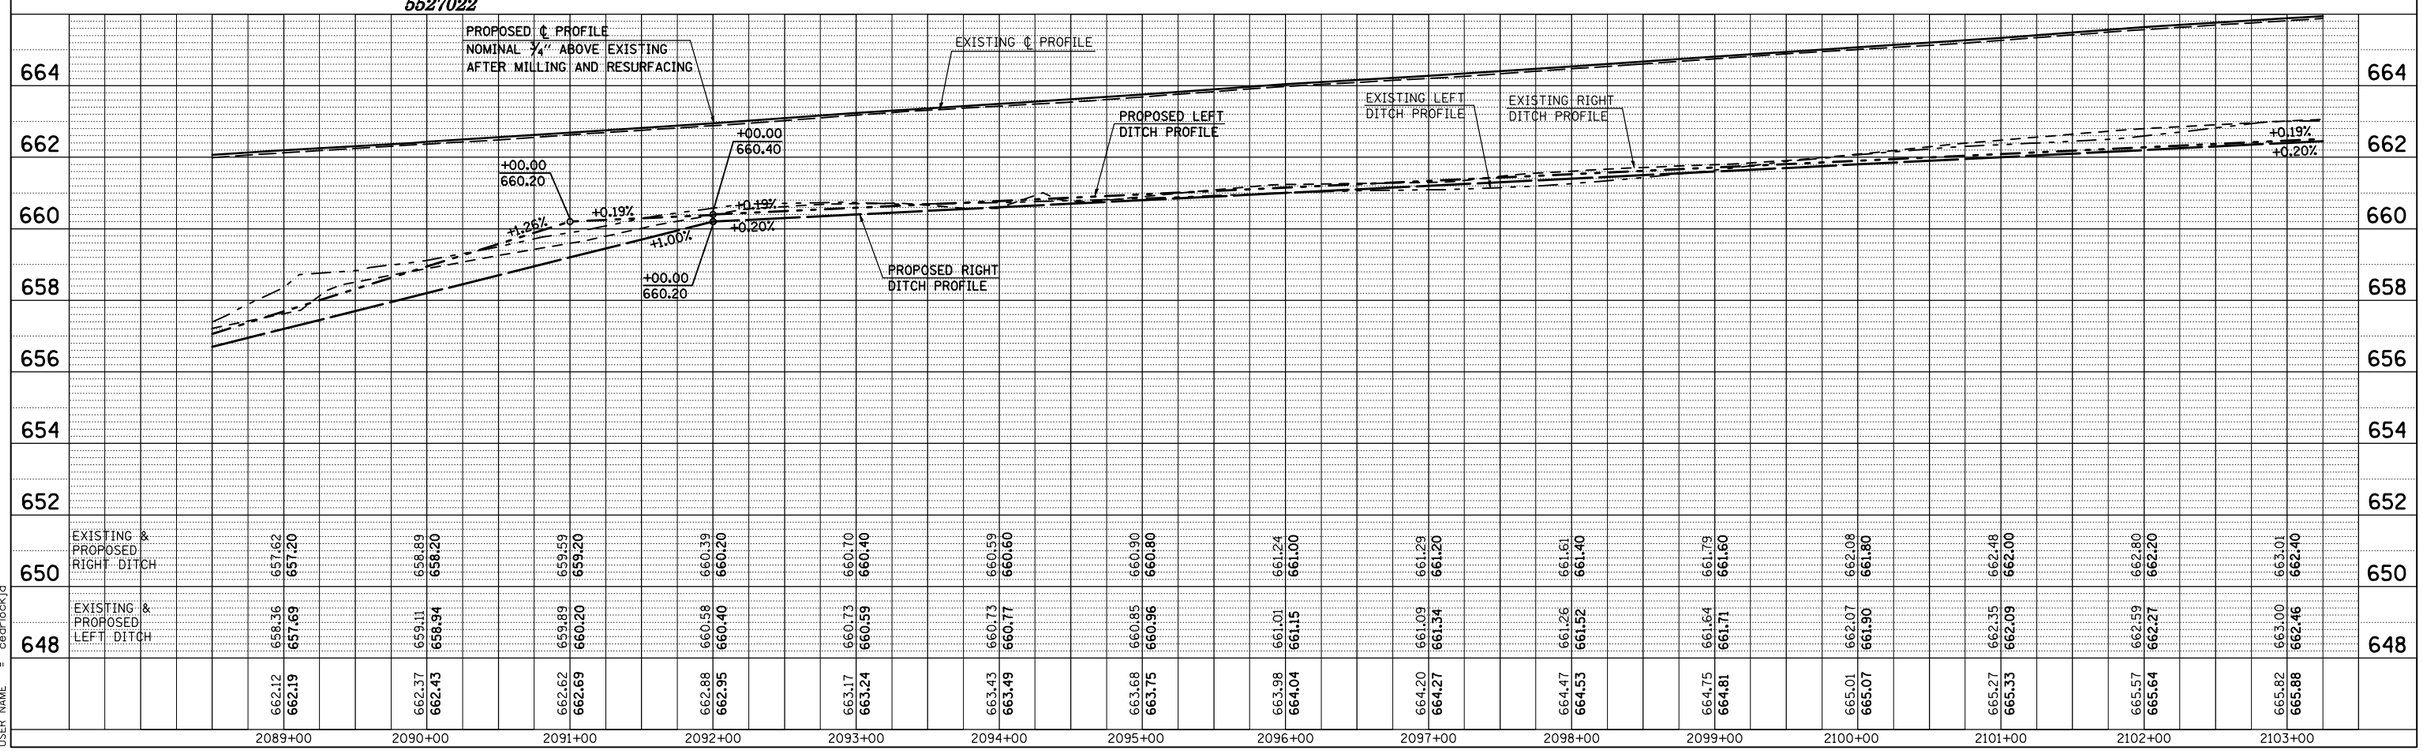

2103+25

PLAN
SURVEYED
PLOTTED
ALIGNMENT CHECKED
RT. OF WAY CHECKED
CADD FILE NAME
NOTE BOOK NO.
BY
DATE

PROFILE
SURVEYED
PLOTTED
GRADES CHECKED
BRIDGE BENCHMARK
NOTE BOOK NO.
DATUM
BY
DATE

PLOT DATE = 8/13/2009
FILE NAME = c:\pw_work\PWIDOT\CEARLOCKJD\d0101445\70623
PLOT SCALE = 105.8824 ' / IN.
PLOT BY = cearlockjd
USER NAME =