CONTRACT NO. 70623

F.A.P. RTE.	SECTION	COUNTY	TOTAL SHEETS	SHEET NO.
808	*	**	715	92
STA. 2193+25.00		TO STA. 2208+25.00		
FED. ROAD DIST. NO.	ILLINOIS	FED. AID PROJECT		

* (205,57,105)RS-2
** CHAMPAIGN & DOUGLAS

SEC. 34, T. 18 N., R. 9 E., 3rd P.M.

WINIFRED M. MILLER, ET. AL.
5527039

A.R. STA. 2194+90.00
PIPE CULV., TYPE 1, REINF. CONC., EQRS, 24"x43'-0"
W/PRECAST REINF. CONC. FLARED END
SECTIONS, EQRS 24" - 2.0 EACH (SEE STD. 542306)
22.0' LT., STA. 2194+90.00, D.S.F.L. = 673.40
21.0' RT., STA. 2194+90.00, U.S.F.L. = 673.60

A.R. STA. 2194+75.00
PIPE CULV., TYPE 1, REINF. CONC., EQRS, 24"x43'-0"
W/PRECAST REINF. CONC. FLARED END
SECTIONS, EQRS 24" - 2.0 EACH (SEE STD. 542306)
22.0' LT., STA. 2194+75.00, D.S.F.L. = 673.39
21.0' RT., STA. 2194+75.00, U.S.F.L. = 673.59

WINIFRED M. MILLER, ET. AL.
5527039

REMOVING CATCH BASINS - 1.0 EACH
TYPE C WITH TYPE 8 GRATE
STA. 2198+78.16, 24.60' LT.

STORM SEWER PROTECTED
CLASS A, 6" - 10.0'

CATCH BASIN, TYPE C
WITH TYPE 8 GRATE - 1.0 EACH
STA. 2198+82.00, 29.5' LT.

PIPE CULVERT, CLASS D, TYPE 1, 21"x50.0'
WITH END SECTIONS, 21" - 2.0 EACH
30.5' LT., STA. 2195+28.54, D.S.F.L. = 673.68
29.5' LT., STA. 2195+78.54, U.S.F.L. = 674.04

REMOVE EXISTING ENTRANCE

PIPE CULVERT REMOVAL - 28.8'
18"x28.8' RCCP

MATCH LINE STATION 2193+25.00

PROP. ℄ +54.24
30' F.E.

EXISTING R.O.W. LINE
PROPOSED R.O.W. LINE

6" S.S.

℄ +97.00

EXISTING R.O.W. LINE
PROPOSED R.O.W. LINE

MATCH LINE STATION 2208+25.00

2195+00 | 2200+00 | 2205+00

40' 33' 15' 15' 33' 40'

8" S.S.

8" S.S.

PROPOSED R.O.W. LINE
EXISTING R.O.W. LINE

8" S.S.

PROPOSED R.O.W. LINE
EXISTING R.O.W. LINE

PROP. ℄ +00.00
30' F.E.

PIPE CULVERT, CLASS D, TYPE 1, 21"x50.0'
WITH END SECTIONS, 21" - 2.0 EACH
29.5' RT., STA. 2196+74.60, D.S.F.L. = 674.32
29.5' RT., STA. 2197+24.60, U.S.F.L. = 674.52

℄ +96.20

PIPE CULVERT REMOVAL - 29.0'
18"x29.0' RCCP

REMOVE EXISTING ENTRANCE

WOOD FENCE TO BE RELOCATED
BY PROPERTY OWNER

℄ +54.43

CATCH BASIN, TYPE C
W/TYPE 8 GRATE - 1.0 EACH
STA. 2195+58.00, 29.0' RT.

STORM SEWER PROTECTED
CLASS A, 8" - 8.0 FT.

REMOVING CATCH BASINS - 1.0 EACH
TYPE C WITH TYPE 8 GRATE
STA. 2195+54.85, 24.16' RT.

LEO F. MOORE AND
JANICE MOORE
5527043

CHARLES J. DECKER, TRUSTEE AND
SHEILA ANN DECKER, TRUSTEE
5527044

INCIDENTAL HOT-MIX ASPHALT SURFACING

AGGREGATE SURFACE COURSE, TYPE B

HOT-MIX ASPHALT SURFACE REMOVAL - BUTT JOINT

DRIVEWAY PAVEMENT REMOVAL

1"=50'
0' 10' 20' 30' 40' 50' 100' 150'

SEC. 35, T. 18 N., R. 9 E., 3rd P.M.

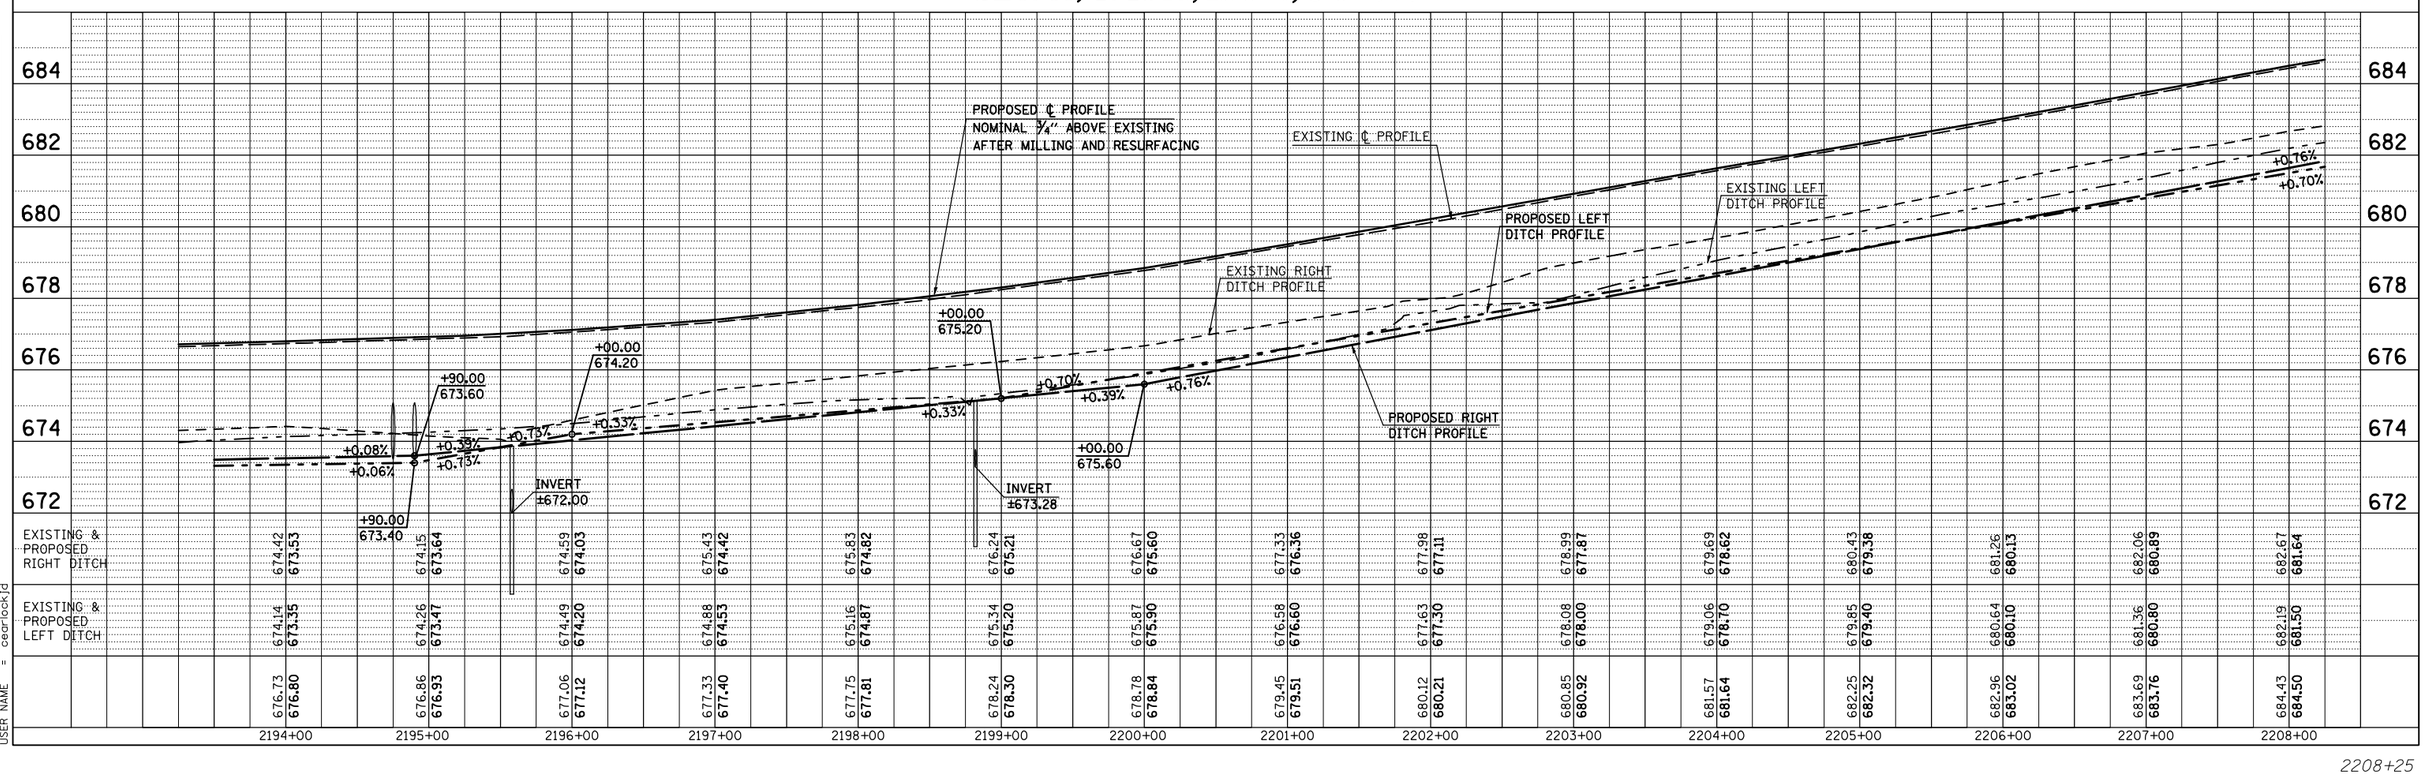

2208+25

PLAN	BY	DATE
SURVEYED		
PLOTTED		
ALIGNMENT CHECKED		
RT. OF WAY CHECKED		
NOTE BOOK NO. ____	CADD FILE NAME ____	

PROFILE	BY	DATE
SURVEYED		
PLOTTED		
GRADES CHECKED		
NOTE BOOK NO. 1-B/Pg. 1	FINAL DELIVERY	
	STRUCTURE NOTATIONS CHKD	

PLOT DATE = 8/13/2009
FILE NAME = c:\pw_work\PWIDOT\CEARLOCKJD\d0101445\70623.dgn
PLOT SCALE = 105.8824 ' / IN.
USER NAME = cearlockjd