CONTRACT NO. 70623

F.A.P. RTE.	SECTION	COUNTY	TOTAL SHEETS	SHEET NO.
808	*	**	715	97
STA. 2268+00.00		TO STA. 2283+25.00		
FED. ROAD DIST. NO.	ILLINOIS	FED. AID PROJECT		

* (205,57,105)RS-2
** CHAMPAIGN & DOUGLAS

FOR SIDEROAD IMPROVEMENTS
SEE SHEET 201

1"=50'
0' 10' 20' 30' 40' 50' 100' 150'

SEC. 27, T. 18 N., R. 9 E., 3rd P.M.

SEC. 22, T. 18 N., R. 9 E., 3rd P.M.

FREDERICK MAX FRANKS AND THE MARGARETH A. GORDON REVOCABLE TRUST
5527048

MILDRED V. KLOCKENBRINK, ET. AL.
5527050

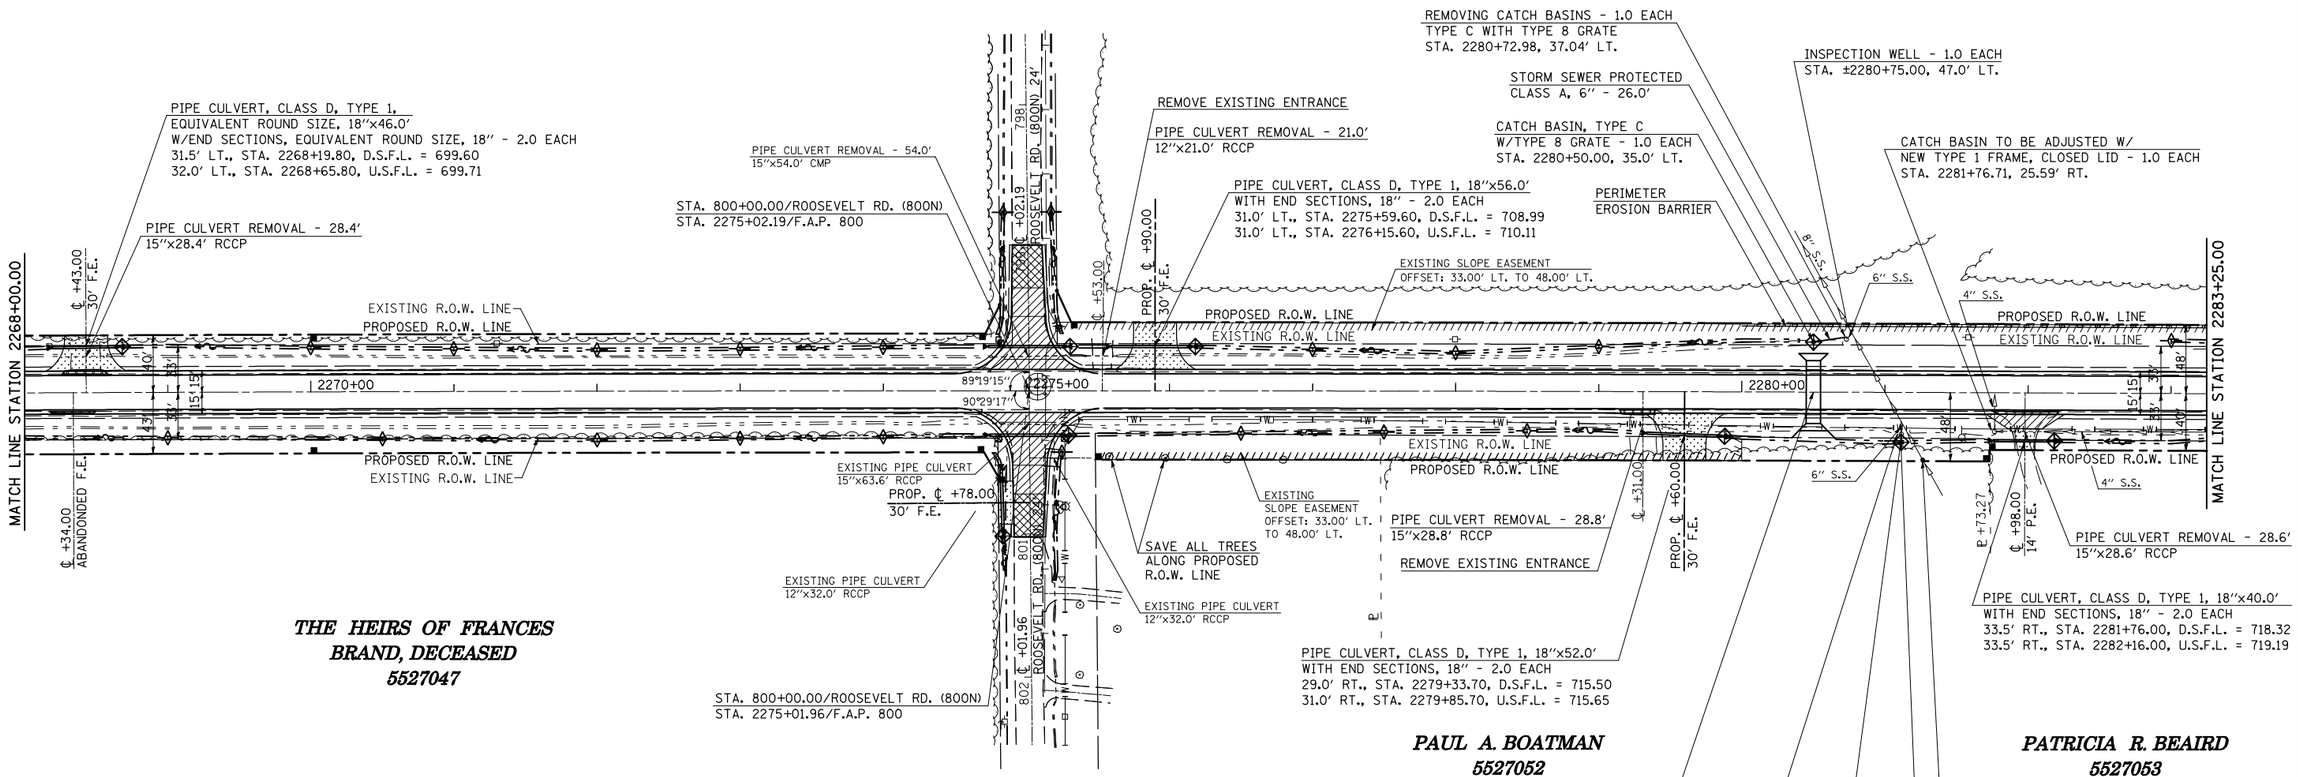

THE HEIRS OF FRANCES BRAND, DECEASED
5527047

PAUL A. BOATMAN
5527052

PATRICIA R. BEAIRD
5527053

INCIDENTAL HOT-MIX ASPHALT SURFACING

AGGREGATE SURFACE COURSE, TYPE B

HOT-MIX ASPHALT SURFACE REMOVAL - BUTT JOINT

DRIVEWAY PAVEMENT REMOVAL

SEC. 26, T. 18 N., R. 9 E., 3rd P.M.

SEC. 23, T. 18 N., R. 9 E., 3rd P.M.

ILLINOIS DEPARTMENT OF TRANSPORTATION

PLAN SHEET

STATION 2268+00.00 TO STATION 2283+25.00

F.A.P. ROUTE 808 (IL ROUTE 130)
SECTION (205,57,105)RS-2
CHAMPAIGN & DOUGLAS COUNTIES

SCALE: 1" = 50' DRAWN BY
DATE: 06/29/09 CHECKED BY

PLOT DATE = 8/13/2009
FILE NAME = c:\pw_work\pwidot\cear-lock,jd\d0101445\70623-sht-plnprf.50.2.dgn
PLOT SCALE = 100.3824 ' / IN.
USER NAME = cearclock,jd

2283+25pl