CONTRACT NO. 70623

| F.A.P RTE. | SECTION | COUNTY | TOTAL SHEETS | SHEET NO. |
|---|---|---|---|---|
| 808 | * | ** | 715 | 98 |
| STA. 2268+00.00 | | TO STA. 2283+25.00 | | |
| FED. ROAD DIST. NO. | ILLINOIS | FED. AID PROJECT | | |

* (205,57,105)RS-2

** CHAMPAIGN & DOUGLAS

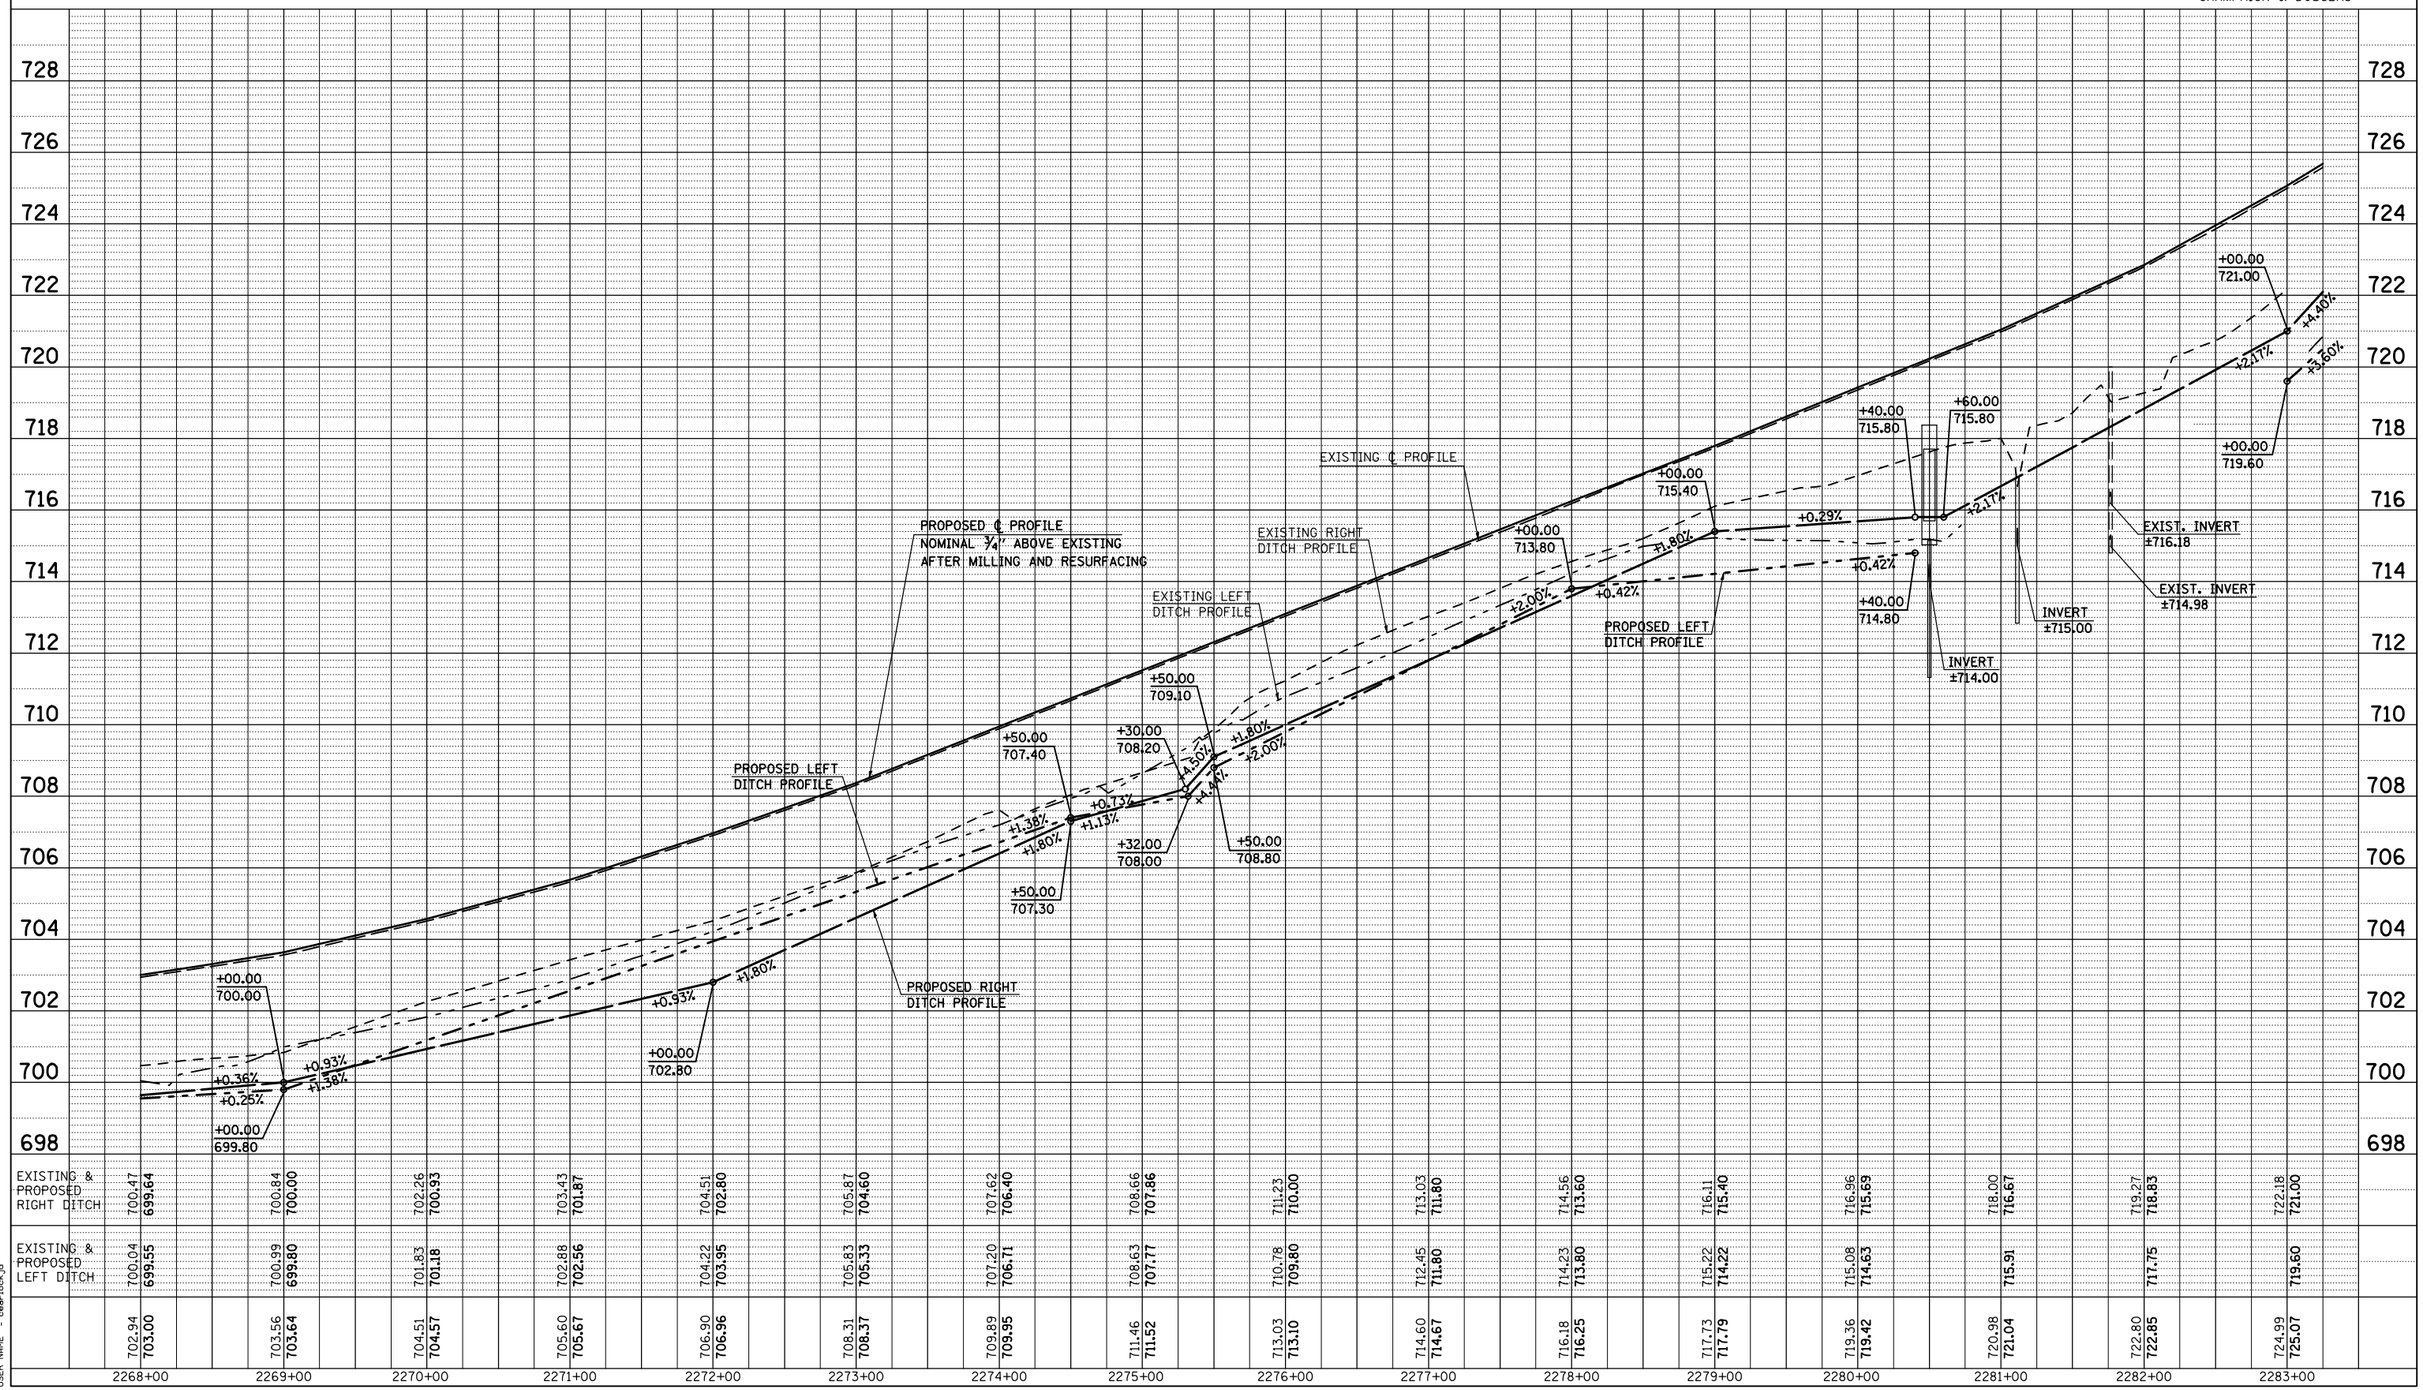


PLAN

| | BY | DATE |
|---|---|---|
| SURVEYED | | |
| PLOTTED | | |
| ALIGNMENT CHECKED | | |
| RT. OF WAY CHECKED | | |
| CADD FILE NAME | | |

NOTE BOOK NO.

PROFILE

| | BY | DATE |
|---|---|---|
| SURVEYED | | |
| PLOTTED | | |
| GRADES CHECKED | | |
| BM. NOTED | | |
| STRUCTURE NOTATIONS CHKD | | |

NOTE BOOK NO.

PLOT DATE = 8/13/2009
FILE NAME = c:\pw_work\pwidot\cearlock\d0801445\70623-sht-plnprf_50.dgn
PLOT SCALE = 100.0000 ' / IN.
PLOT SCALE = 20.0000 ' / IN.
USER NAME = cearlock.gd

# PROFILE SHEET

STATION 2268+00.00 TO STATION 2283+25.00