CONTRACT NO. 70623

F.A.P RTE.	SECTION	COUNTY	TOTAL SHEETS	SHEET NO.
808	*	**	715	104

STA. 2295+25.00 TO STA. 2300+50.00

FED. ROAD DIST. NO. | ILLINOIS | FED. AID PROJECT

* (205,57,105)RS-2

** CHAMPAIGN & DOUGLAS

PROFILE SHEET / LEFT DITCH

STATION 2295+25.00 TO STATION 2300+50.00

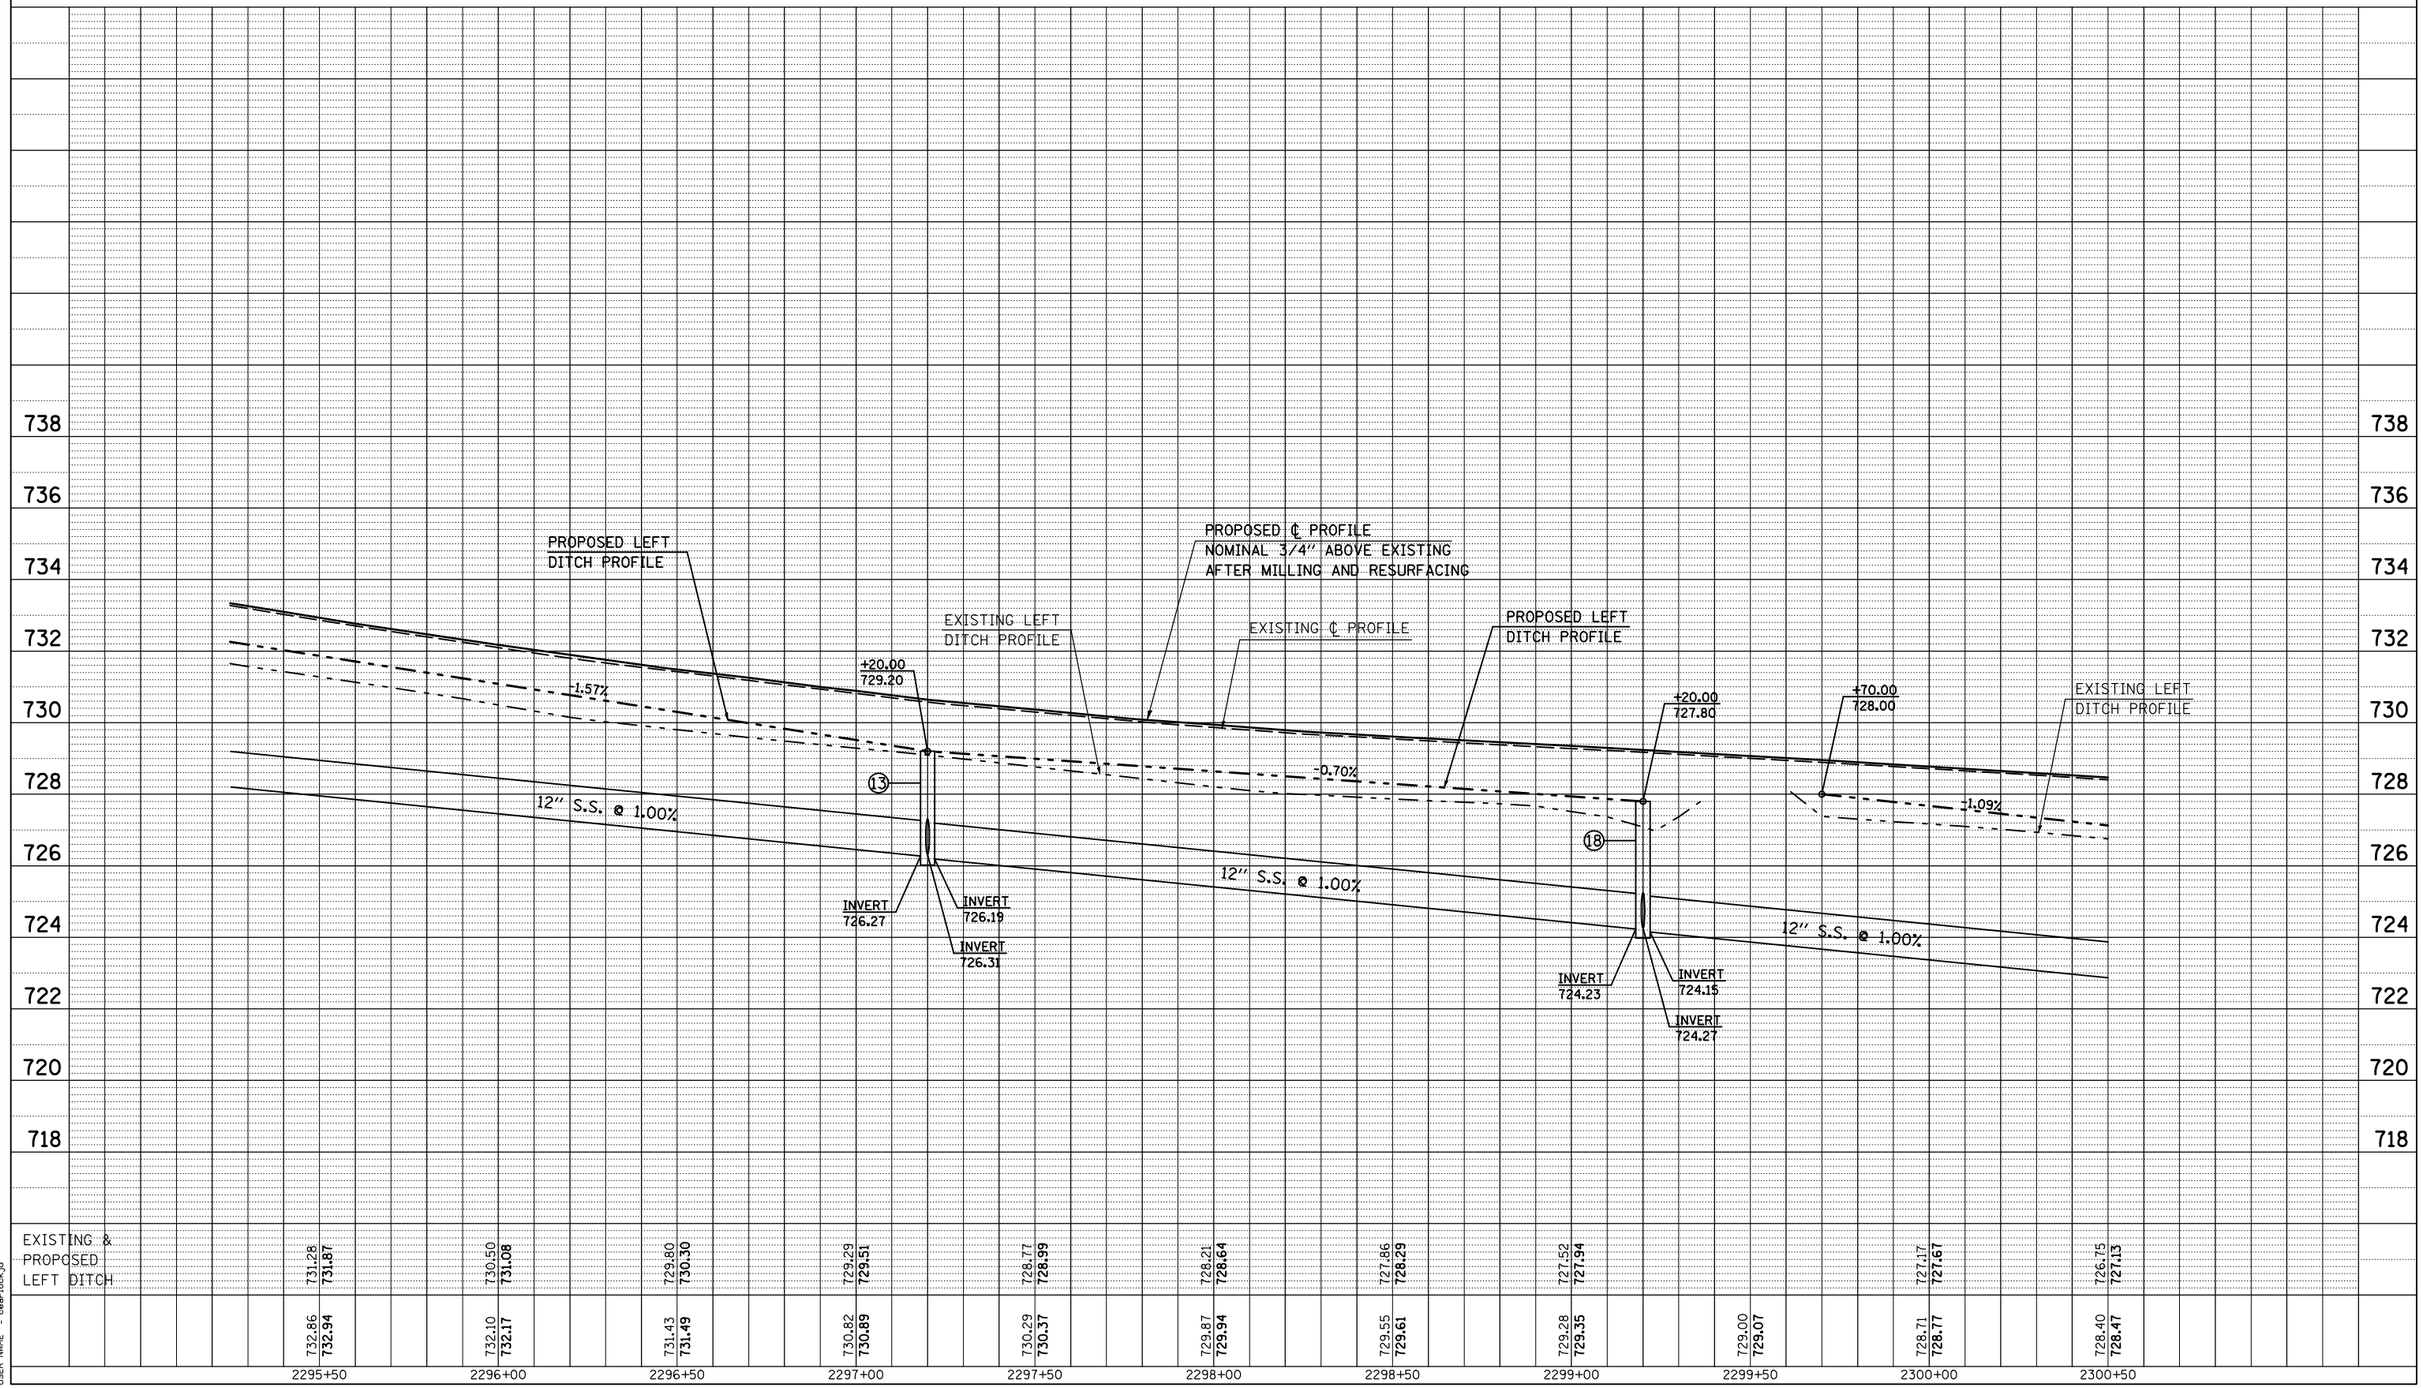

PLAN: NOTE BOOK NO. ___ SURVEYED ___ PLOTTED ___ ALIGNMENT CHECKED ___ RT. OF WAY CHECKED ___ CADD FILE NAME ___ BY ___ DATE ___

PROFILE: NOTE BOOK NO. ___ SURVEYED ___ PLOTTED ___ GRADES CHECKED ___ B.M. NOTED ___ STRUCTURE NOTAT'NS CH'KD ___ BY ___ DATE ___

PLOT DATE = 8/13/2009
FILE NAME = c:\pw_work\PWIDOT\CEARLOCKJD\d0101445\70623-sht-plnprf_20.dgn
PLOT SCALE = 42.3529 ' / IN.
USER NAME = cearlockjd

PROFILE SHEET - LEFT DITCH

STATION 2295+25.00 TO STATION 2300+50.00