CONTRACT NO. 70623

F.A.P RTE.	SECTION	COUNTY	TOTAL SHEETS	SHEET NO.
808	*	**	715	105
STA. 2295+25.00		TO STA. 2300+50.00		
FED. ROAD DIST. NO.	ILLINOIS	FED. AID PROJECT		

* (205,57,105)RS-2
** CHAMPAIGN & DOUGLAS

PROFILE SHEET / RIGHT DITCH

STATION 2295 + 25.00 TO STATION 2300 + 50.00

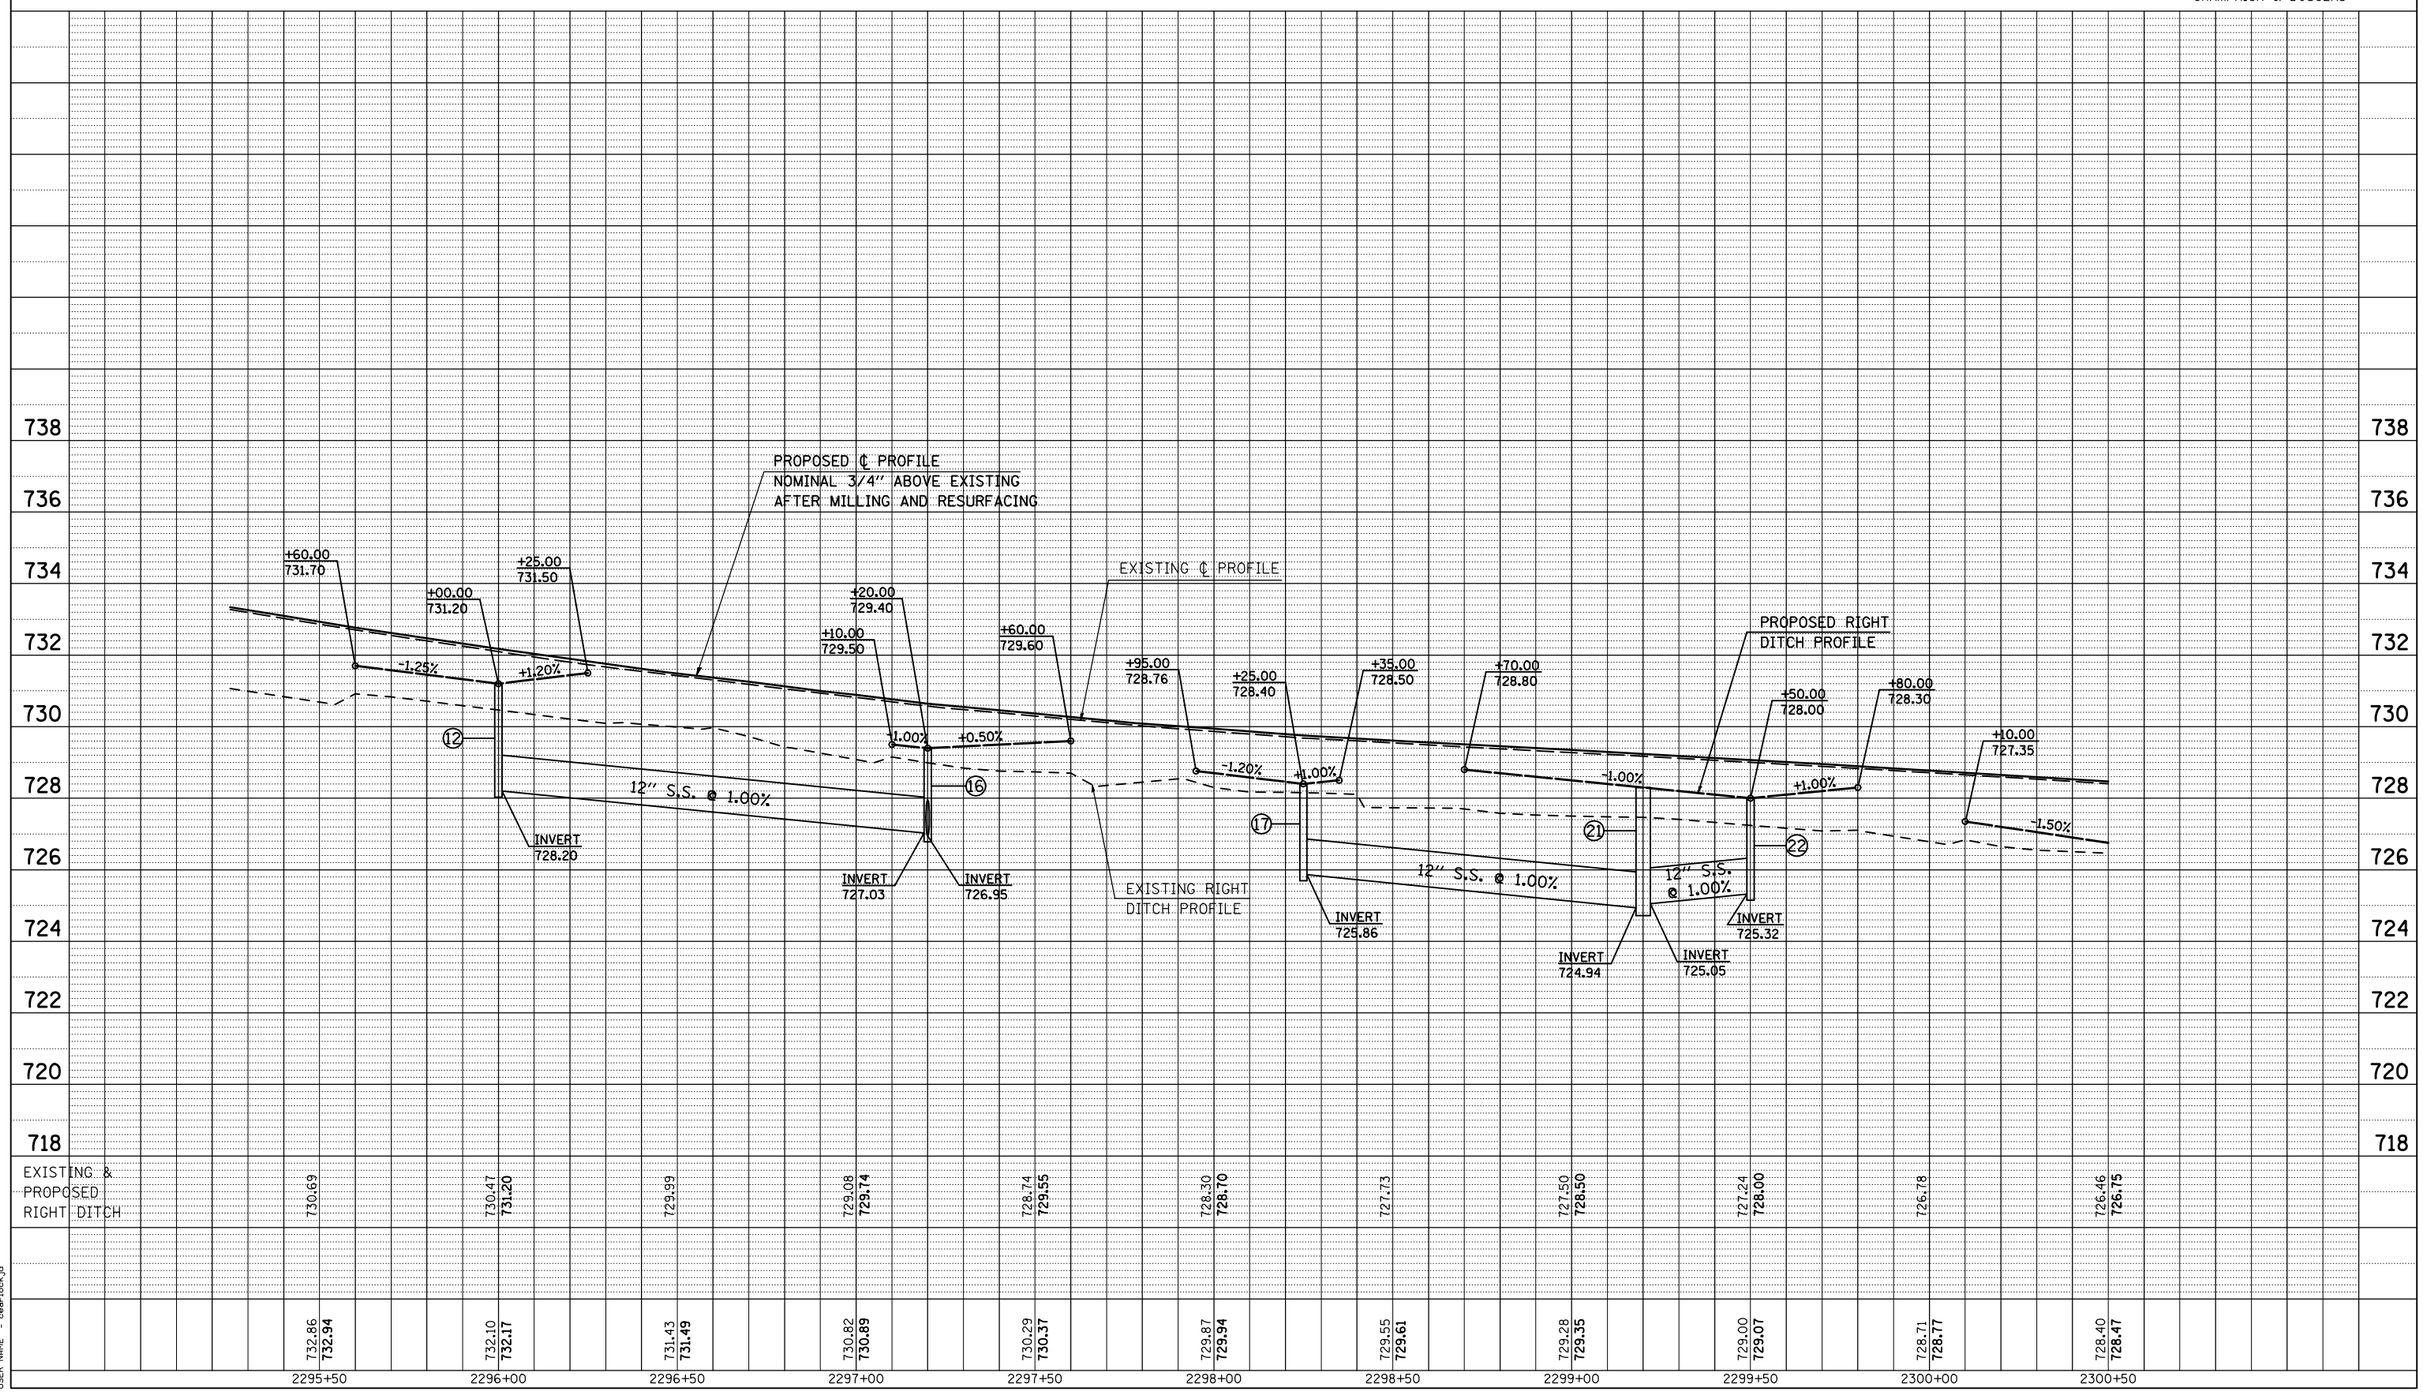

PLAN
SURVEYED
PLOTTED
ALIGNMENT CHECKED
RT. OF W. CHECKED
CARD FILE NUMBER
NOTE BOOK NO.
BY
DATE

PROFILE
SURVEYED
PLOTTED
GRADES CHECKED
BENCH NOTED
CARD FILE NOTATIONS CK'KD
NOTE BOOK NO.
BY
DATE

PLOT DATE = 8/13/2009
FILE NAME = c:\pw_work\PWIDOT\CEARLOCKJD\d0101415\70623-sht-plnprf.dgn
PLOT SCALE = 20.0000 ' / in.
PLOT SCALE = 20.0000 ' / in.
USER NAME = cearlock.jd

PROFILE SHEET - RIGHT DITCH

STATION 2295+25.00 TO STATION 2300+50.00