CONTRACT NO. 70623

F.A.P. RTE.	SECTION	COUNTY	TOTAL SHEETS	SHEET NO.
808	•	••	715	113
STA. 1029+75.00		TO STA. 1059+75.00		
FED. ROAD DIST. NO.	ILLINOIS	FED. AID PROJECT		

• (205,57,105)RS-2
•• CHAMPAIGN & DOUGLAS

SEC. 34, T. 17 N., R. 9 E., 3rd P.M.

THE TRUSTEES OF
ILLINOIS WESLEYEN UNIVERSITY
5527006

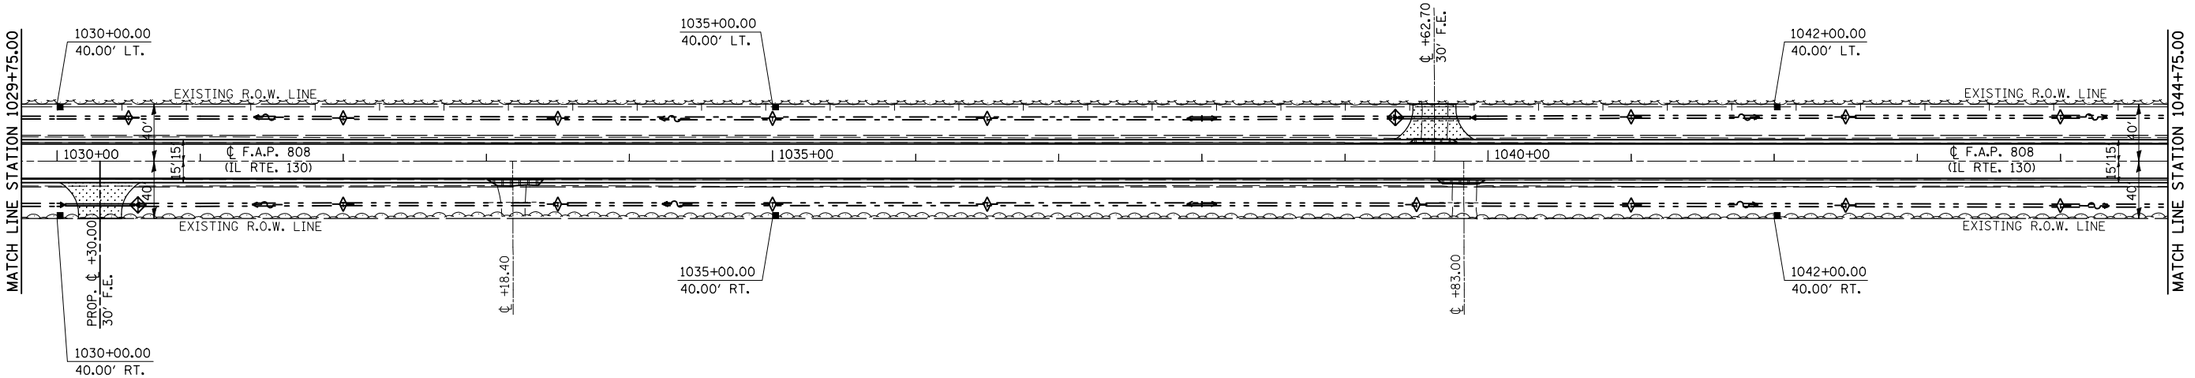

EASTERN ILLINOIS UNIVERSITY
FOUNDATION, TRUSTEE
5527005

SEC. 35, T. 17 N., R. 9 E., 3rd P.M.

1''=50'
0' 10' 20' 30' 40' 50' 100' 150'

SEC. 34, T. 17 N., R. 9 E., 3rd P.M.

THE TRUSTEES OF
ILLINOIS WESLEYEN UNIVERSITY
5527006

EASTERN ILLINOIS UNIVERSITY
FOUNDATION, TRUSTEE
5527005

SEC. 35, T. 17 N., R. 9 E., 3rd P.M.

SEC. 27, T. 17 N., R. 9 E., 3rd P.M.

BETTY J. CRAWFORD
REVOCABLE TRUST
5527007

MARK H. PIESKE AND
PATRICIA A. PIESKE, ET. AL.
5527008

SEC. 26, T. 17 N., R. 9 E., 3rd P.M.

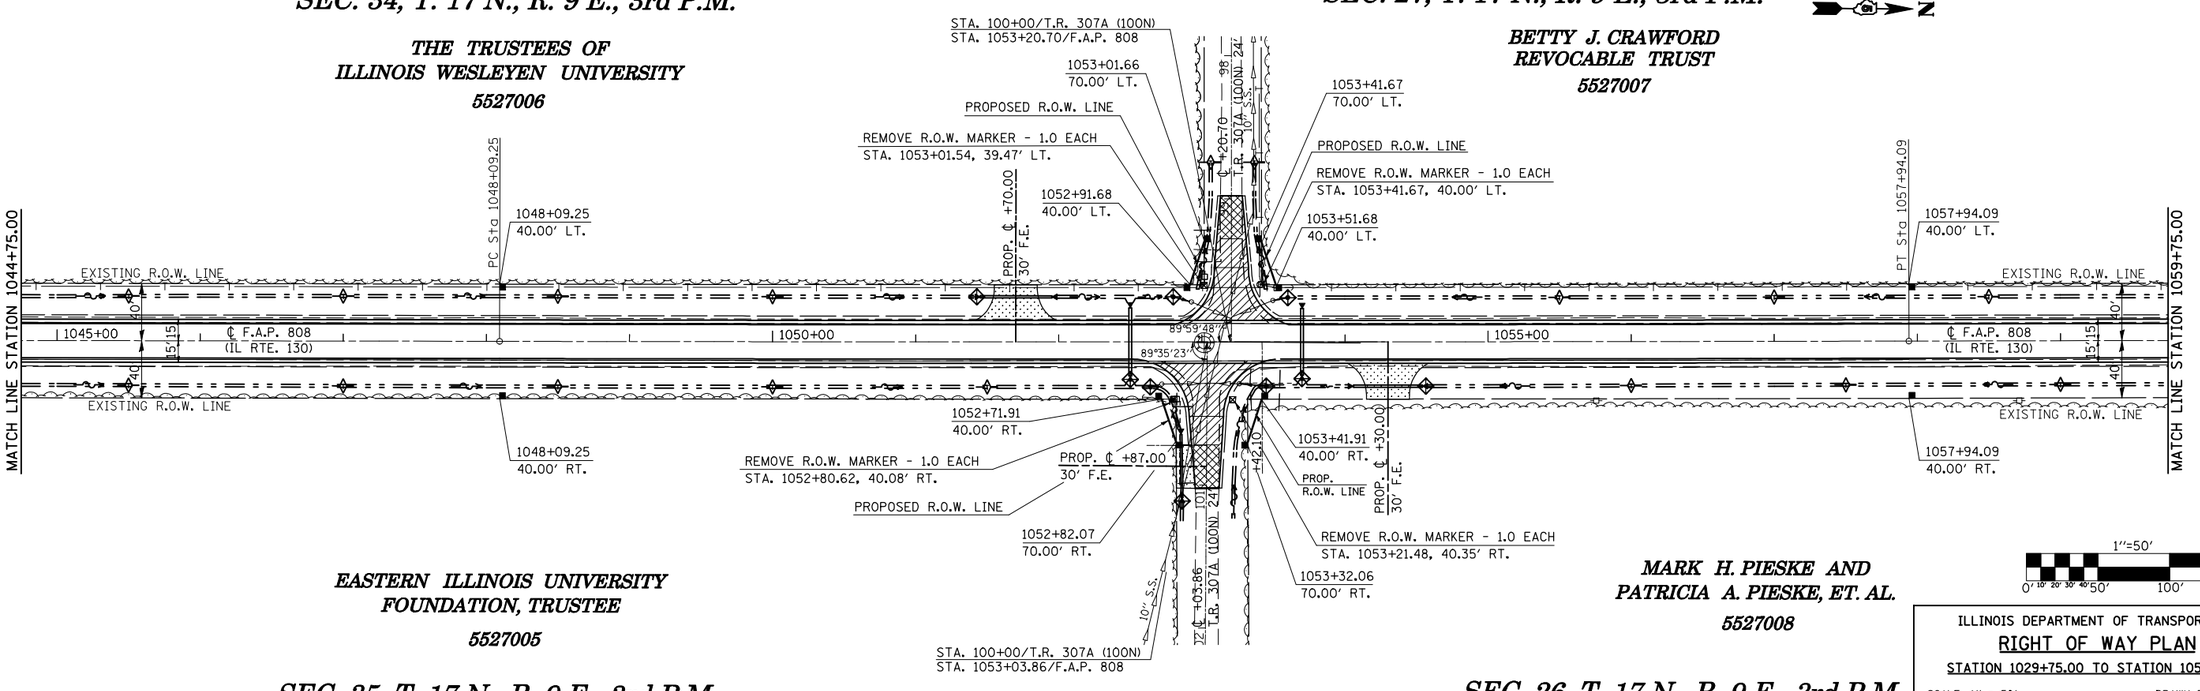

1''=50'
0' 10' 20' 30' 40' 50' 100' 150'

ILLINOIS DEPARTMENT OF TRANSPORTATION
RIGHT OF WAY PLAN
STATION 1029+75.00 TO STATION 1059+75.00

SCALE: 1'' = 50'
DATE: 07/11/09
DRAWN BY: B.B.P.
CHECKED BY: G.A.E.

PLOT DATE = 8/13/2009
FILE NAME = c:\pw_work\PWIDOT\CEARLOCKJD\d0101495\70623-sht-rowplan.dgn
PLOT SCALE = 100.0000 '/ IN.
USER NAME = cearlockJD