CONTRACT NO. 70623

F.A.P. RTE.	SECTION	COUNTY	TOTAL SHEETS	SHEET NO.
808	•	••	715	116
STA. 1119+25.00		TO STA. 1998+50.00		
FED. ROAD DIST. NO.	ILLINOIS	FED. AID PROJECT		

• (205,57,105)RS-2
•• CHAMPAIGN & DOUGLAS

SEC. 23, T. 17 N., R. 9 E., 3rd P.M.

ROBERT A. MITSDARFER AND RAMONA A. MITSDARFER
5527011

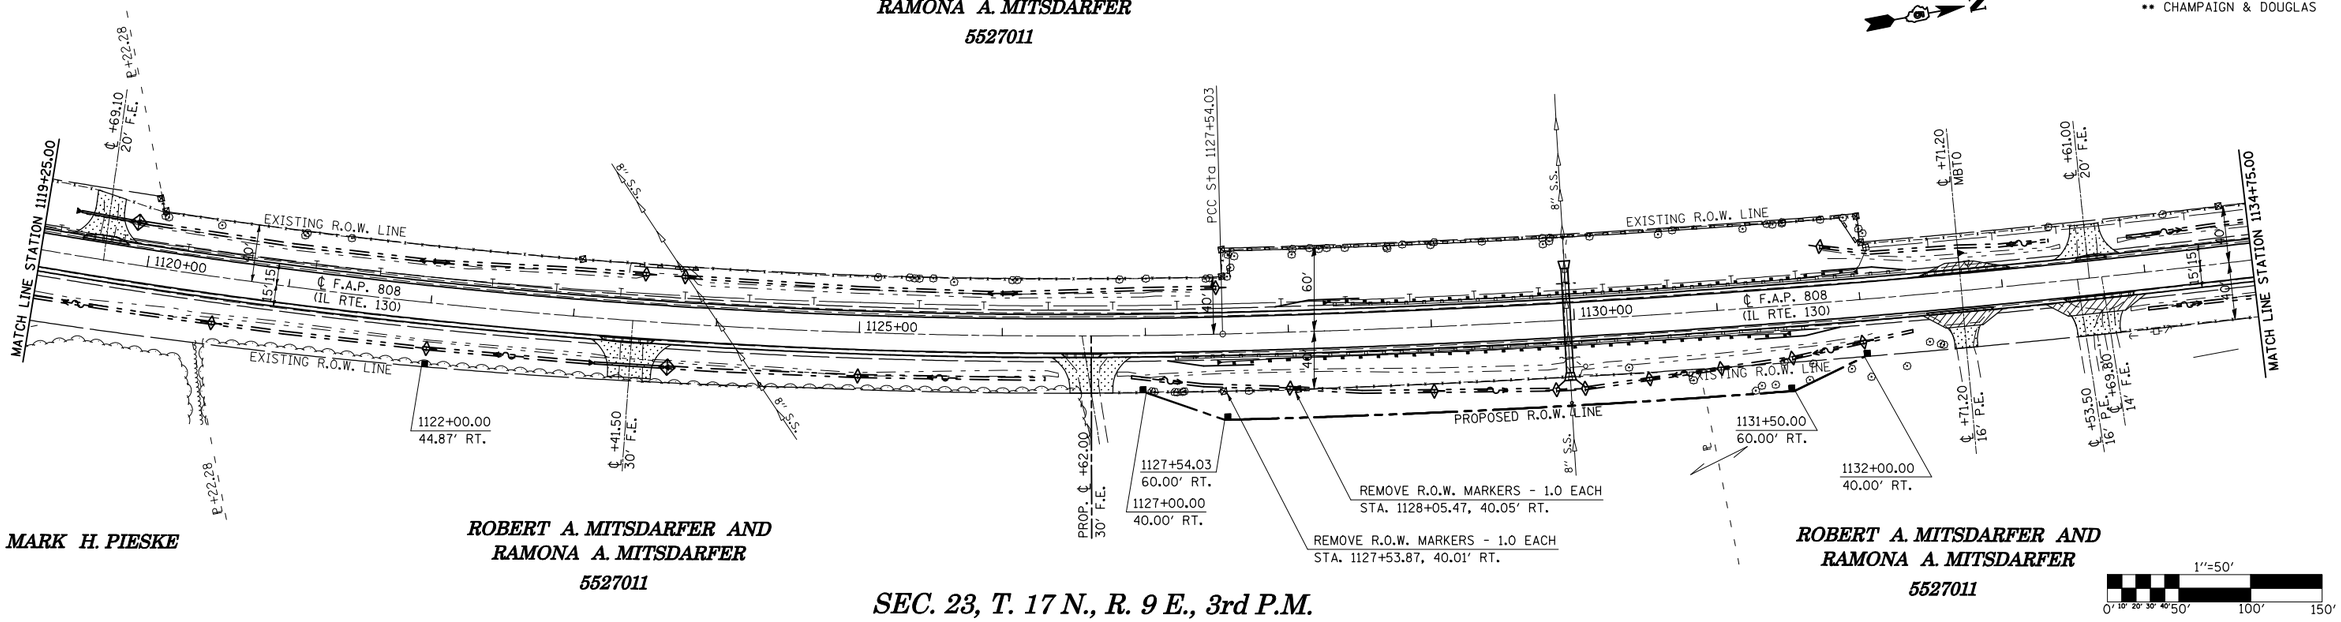

MARK H. PIESKE

ROBERT A. MITSDARFER AND RAMONA A. MITSDARFER
5527011

ROBERT A. MITSDARFER AND RAMONA A. MITSDARFER
5527011

SEC. 23, T. 17 N., R. 9 E., 3rd P.M.

SEC. 23, T. 17 N., R. 9 E., 3rd P.M.

ROBERT A. MITSDARFER AND RAMONA A. MITSDARFER
5527011

BUSEY BANK TRUSTEE
5527012

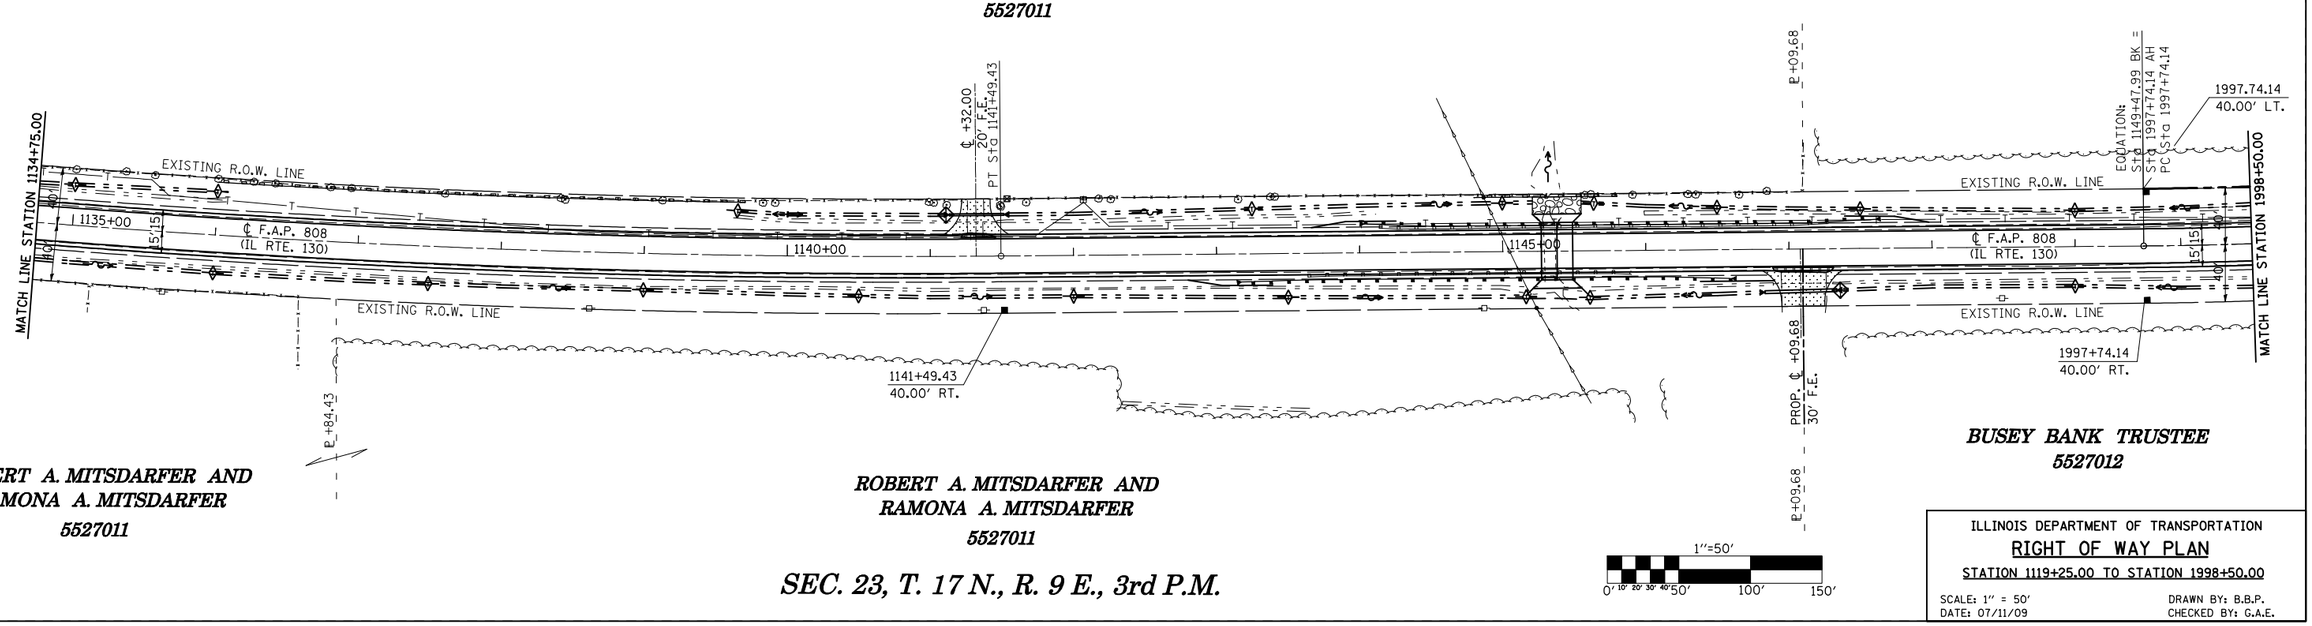

ROBERT A. MITSDARFER AND RAMONA A. MITSDARFER
5527011

ROBERT A. MITSDARFER AND RAMONA A. MITSDARFER
5527011

BUSEY BANK TRUSTEE
5527012

SEC. 23, T. 17 N., R. 9 E., 3rd P.M.

ILLINOIS DEPARTMENT OF TRANSPORTATION

RIGHT OF WAY PLAN

STATION 1119+25.00 TO STATION 1998+50.00

SCALE: 1'' = 50'
DATE: 07/11/09

DRAWN BY: B.B.P.
CHECKED BY: G.A.E.

PLOT DATE = 8/13/2009
FILE NAME = c:\pw_work\PWIDOT\CEARLOCKJD\d0101415\70623-sht-rowplan.dgn
PLOT SCALE = 100.0000 ' / IN.
USER NAME = cearlock.jd