CONTRACT NO. 70623

| F.A.P. RTE. | SECTION | COUNTY | TOTAL SHEETS | SHEET NO. |
|---|---|---|---|---|
| 808 | • | •• | 715 | 126 |
| STA. 2268+00.00 | TO STA. 2283+25.00 | | | |
| FED. ROAD DIST. NO. | ILLINOIS | FED. AID PROJECT | | |

• (205,57,105)RS-2
•• CHAMPAIGN & DOUGLAS

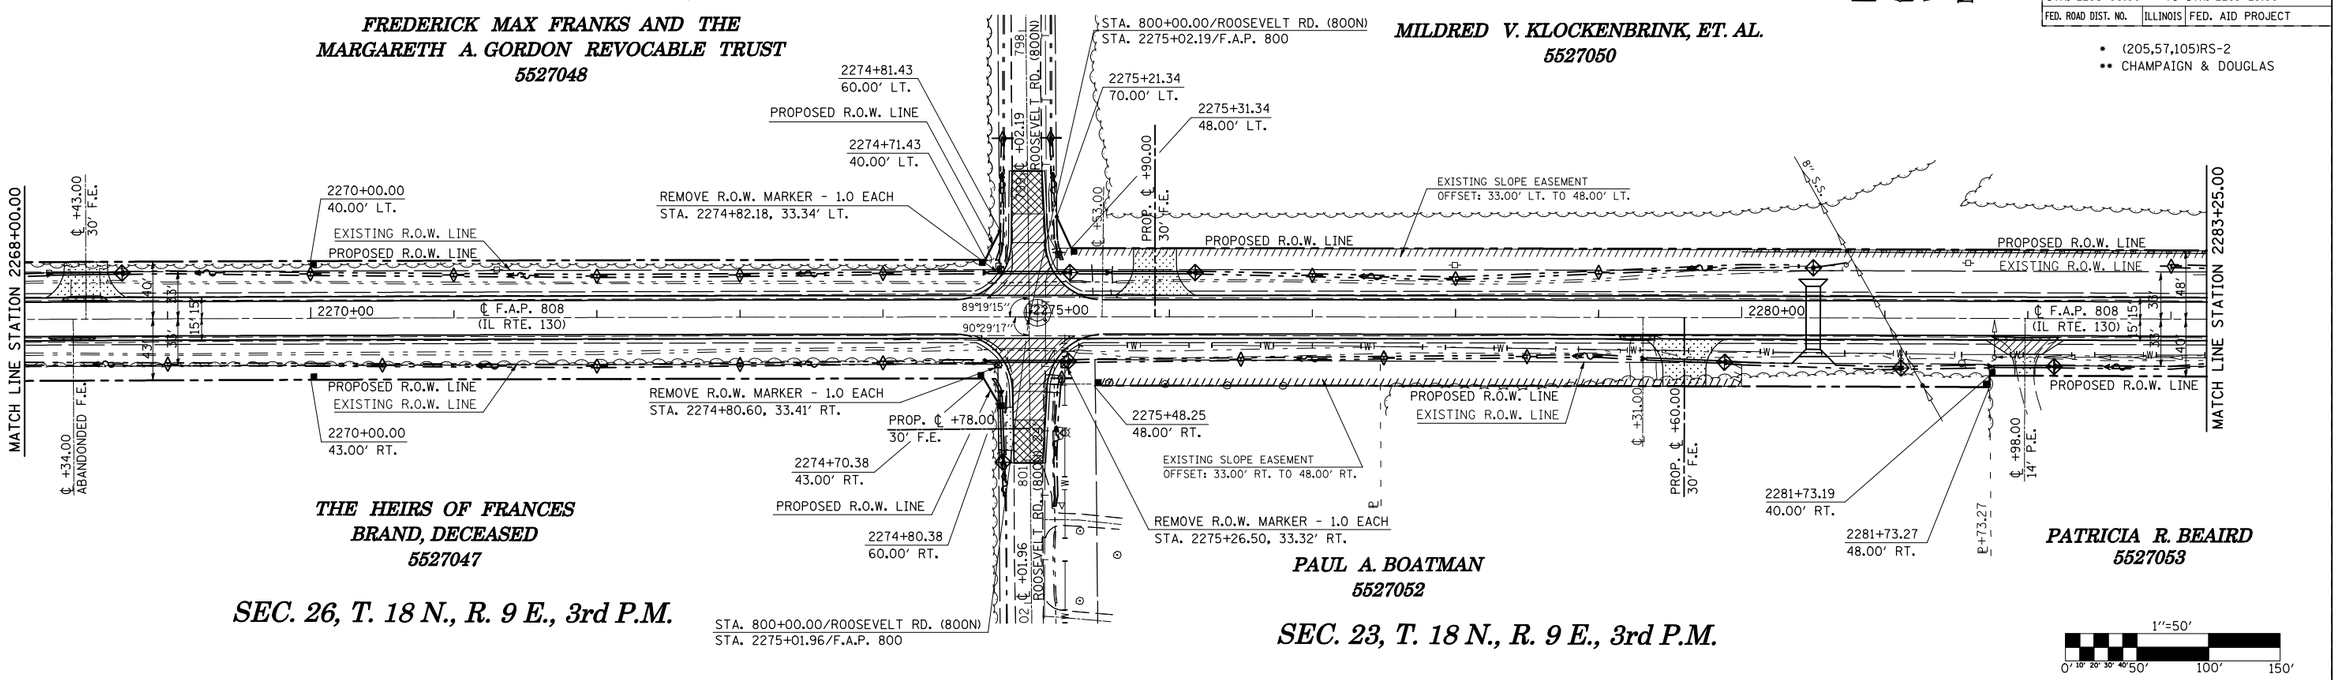


ILLINOIS DEPARTMENT OF TRANSPORTATION

# RIGHT OF WAY PLAN

STATION 2268+00.00 TO STATION 2283+25.00

SCALE: 1" = 50'
DATE: 07/11/09

DRAWN BY: B.B.P.
CHECKED BY: G.A.E.

PLOT DATE = 8/13/2009
FILE NAME = c:\pw_work\PWIDOT\CEARLOCKJD\d0101415\70623-sht-rowplan.dgn
PLOT SCALE = 20.0000 ' / IN.
USER NAME = cearlock.jd