CONTRACT NO. 70623

F.A.P. RTE.	SECTION	COUNTY	TOTAL SHEETS	SHEET NO.
808	*	**	715	133

STA. 1549+25.00 TO STA. 1549+50.00

FED. ROAD DIST. NO. | ILLINOIS | FED. AID PROJECT

* (205,57,105)RS-2
** CHAMPAIGN & DOUGLAS

T.R. 1B (1550N)

(WEST OF IL RTE. 130)

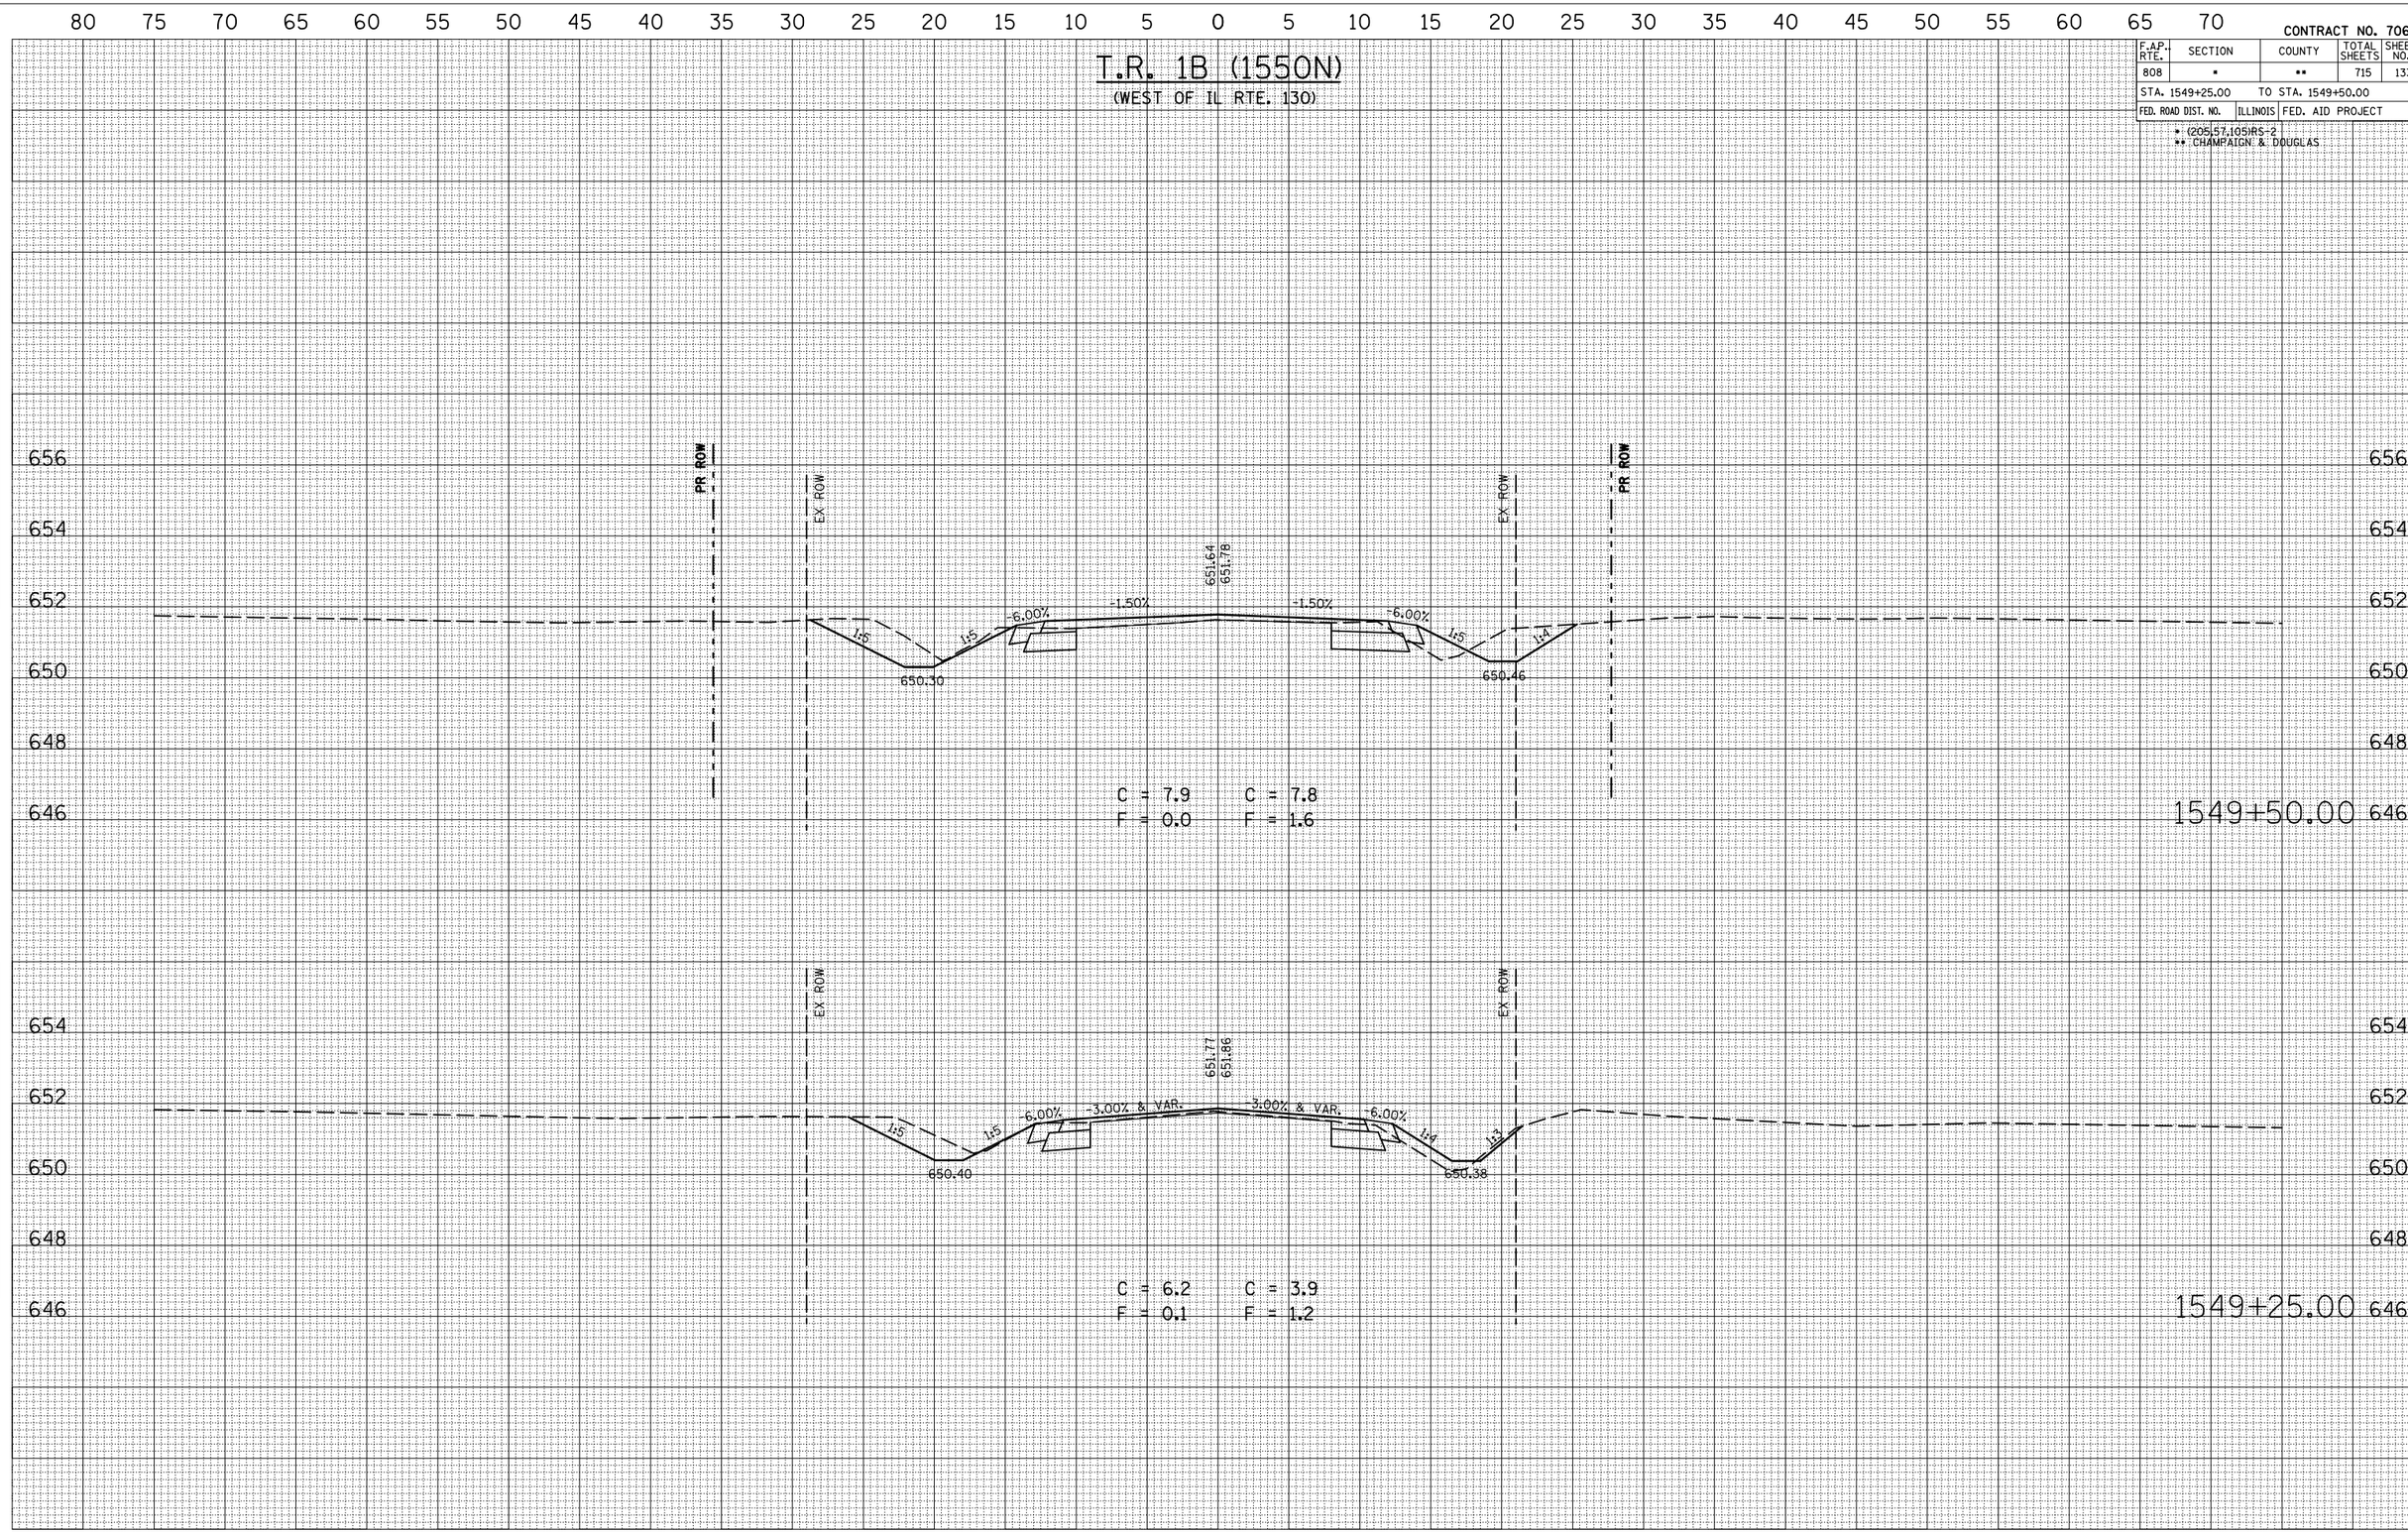

FINAL SURVEY | NOTE BOOK NO. | SURVEYED | PLOTTED | TEMPLATE | AREAS | AREAS CHECKED | BY | DATE

ORIGINAL SURVEY | NO. | SURVEYED | PLOTTED | TEMPLATE | AREAS | AREAS CHECKED | BY | DATE

PLOT DATE = 8/12/2009
FILE NAME = c:\pw_work\PWIDOT\CEARLOCKJD\d1389205\70623_1550_n_xs.dgn
PLOT SCALE = 10.5882 ' / IN.
USER NAME = cearlockjd