CONTRACT NO. 70623

F.A.P. RTE.	SECTION	COUNTY	TOTAL SHEETS	SHEET NO.
808	*	**	715	338
STA. 311+00.00		TO STA. 312+00.00		
FED. ROAD DIST. NO.	ILLINOIS	FED. AID PROJECT		

* (205,57,105)RS-2
** CHAMPAIGN & DOUGLAS

	BY	DATE
FINAL SURVEY		
NOTE BOOK	SURVEYED	
NO.	PLOTTED	
	TYPICAL SHEET	
	AREAS	
	AREAS CHECKED	

	BY	DATE
ORIGINAL SURVEY	SURVEYED	
NOTE BOOK	PLOTTED	
NO.	TYPICAL SHEET	
	AREAS	
	AREAS CHECKED	
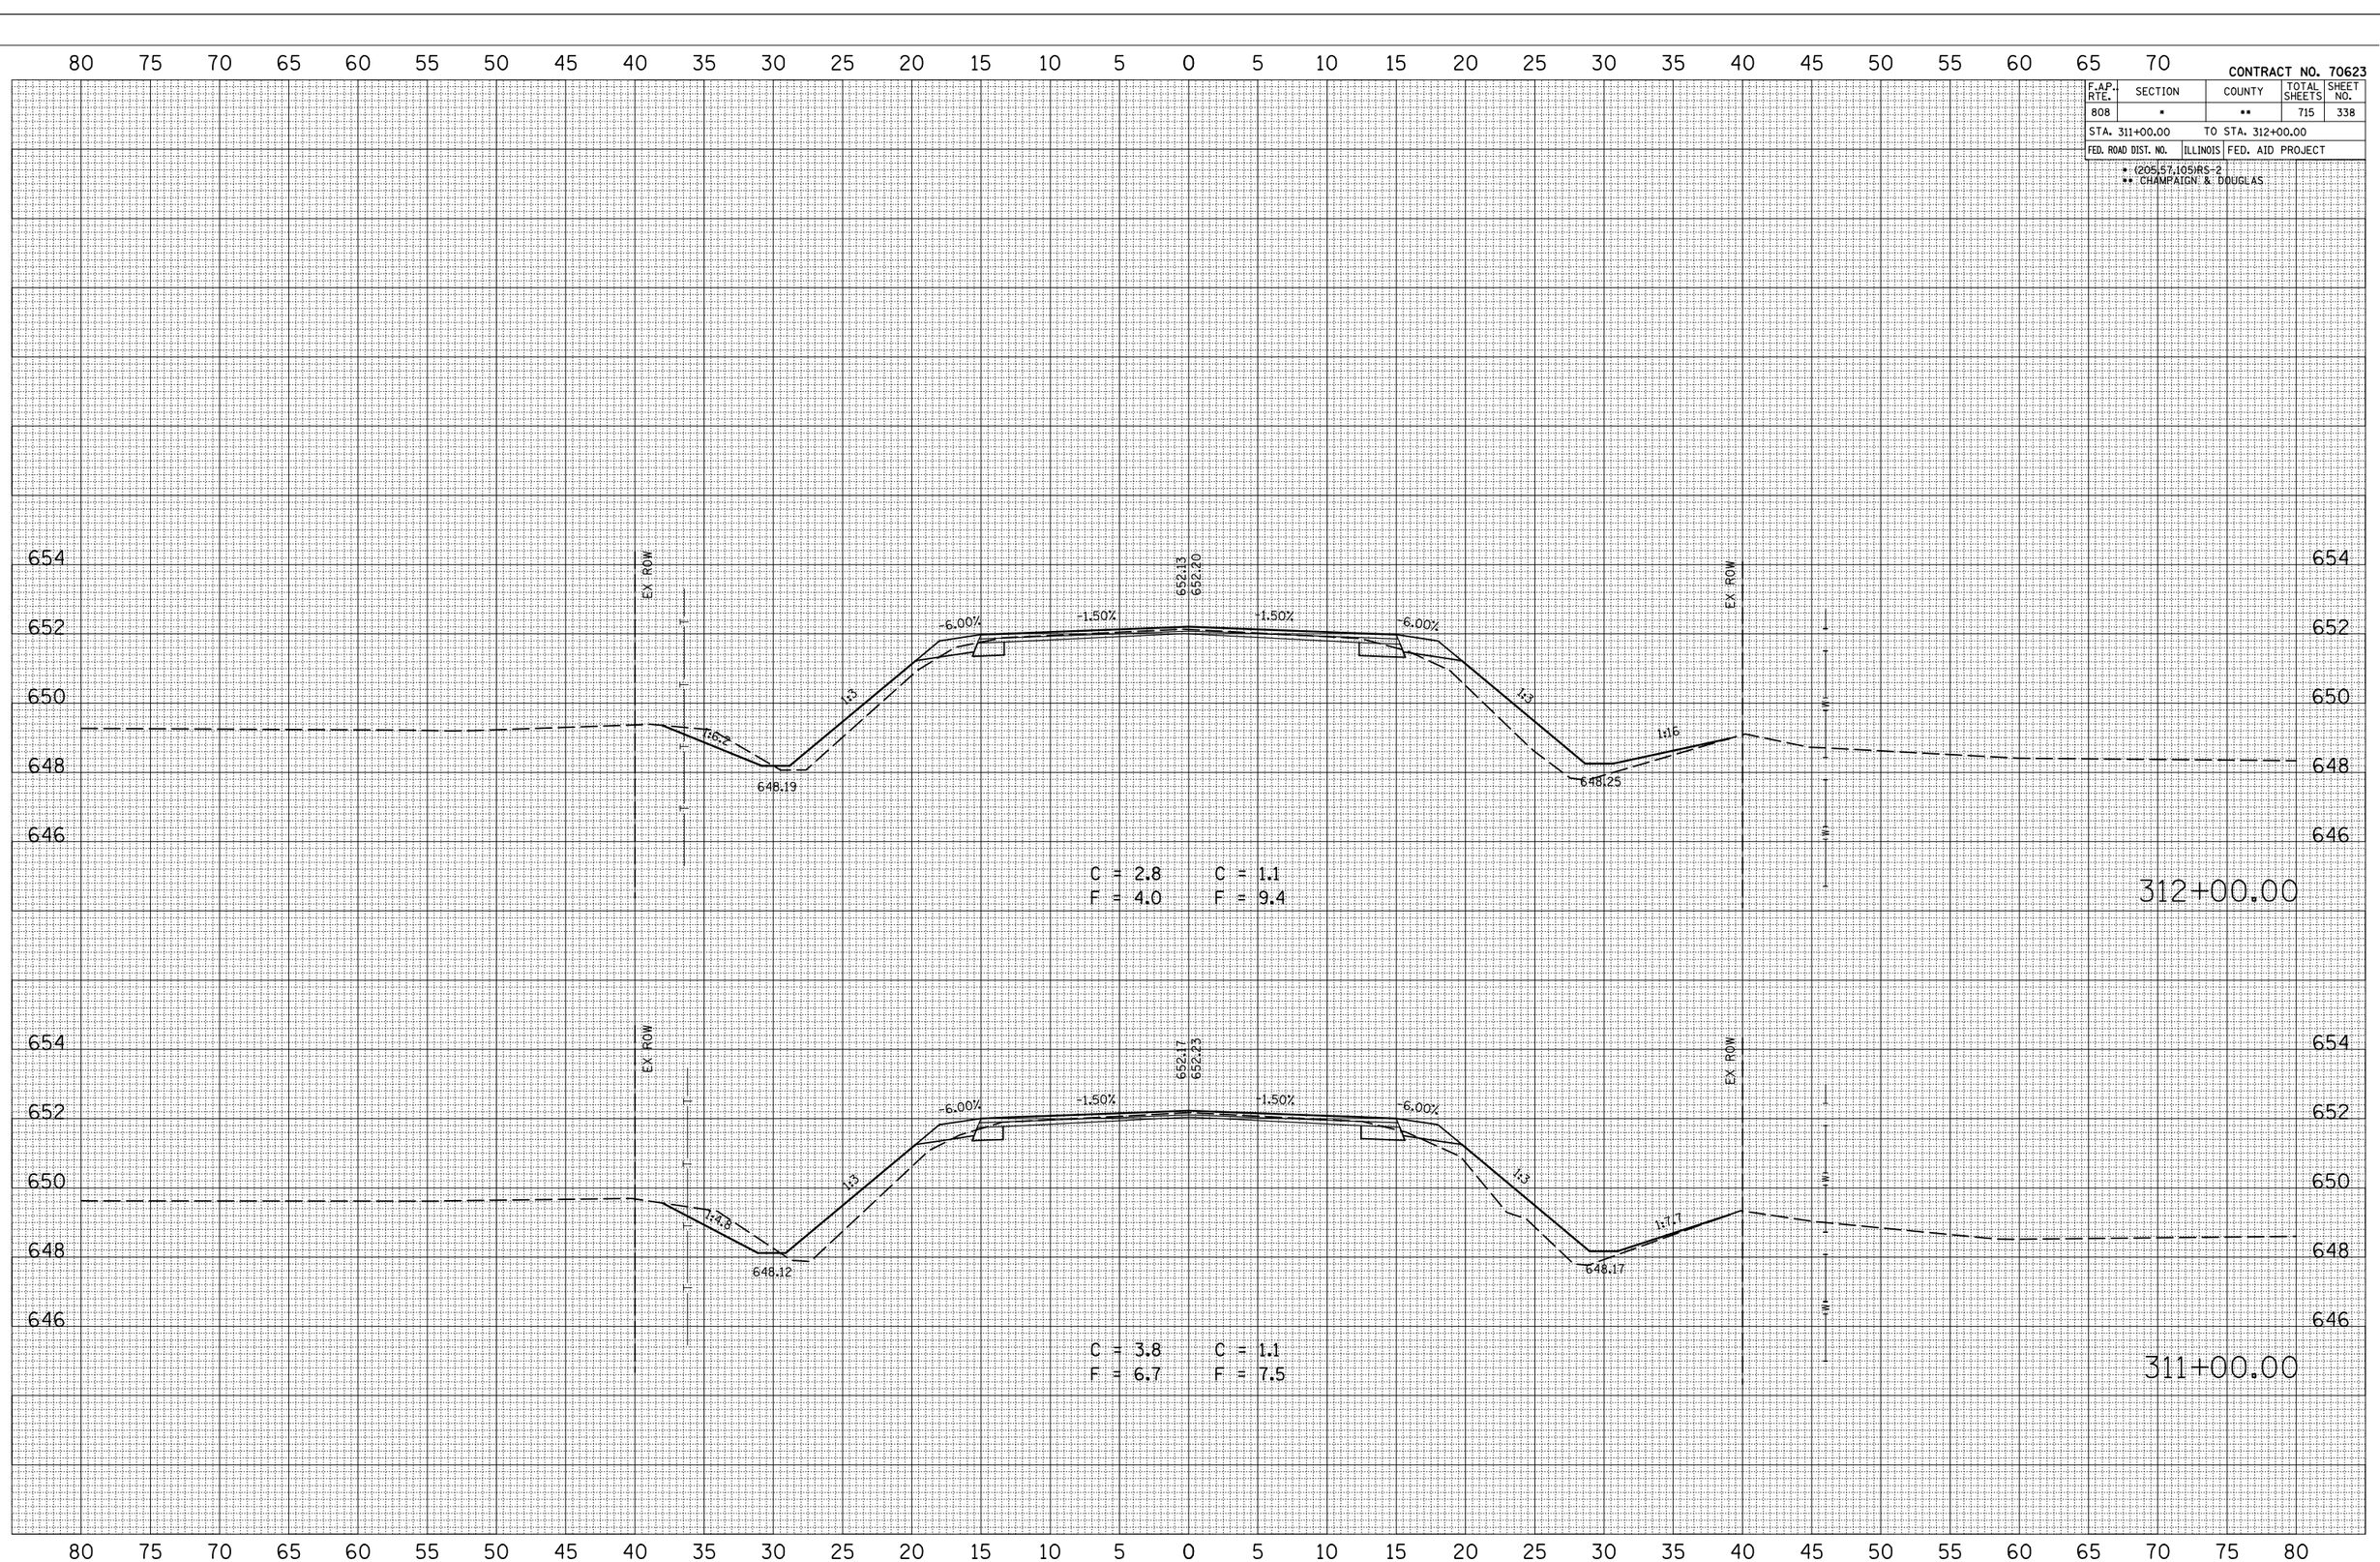
PLOT DATE = 8/3/2009
FILE NAME = c:\pe_work\PWIDOT\CRAIGRE\d0139822\TYP02.dgn
PLOT SCALE = 10.5982 ' / IN.
USER NAME = craigre