CONTRACT NO. 70623

F.A.P. RTE.	SECTION	COUNTY	TOTAL SHEETS	SHEET NO.
808	*	**	715	397
STA. 1089+00.00		TO STA. 1090+00.00		
FED. ROAD DIST. NO.	ILLINOIS	FED. AID PROJECT		

* (205,57,105)RS-2
** CHAMPAIGN & DOUGLAS

FINAL SURVEY	NOTE BOOK	NO.	BY	DATE
	SURVEYED			
	PLOTTED			
	TYPING AND CHECKED			
	AREAS			
	AREAS CHECKED			

ORIGINAL SURVEY	NOTE BOOK	NO.	BY	DATE
	SURVEYED			
	PLOTTED			
	TYPING AND CHECKED			
	AREAS			
	AREAS CHECKED			
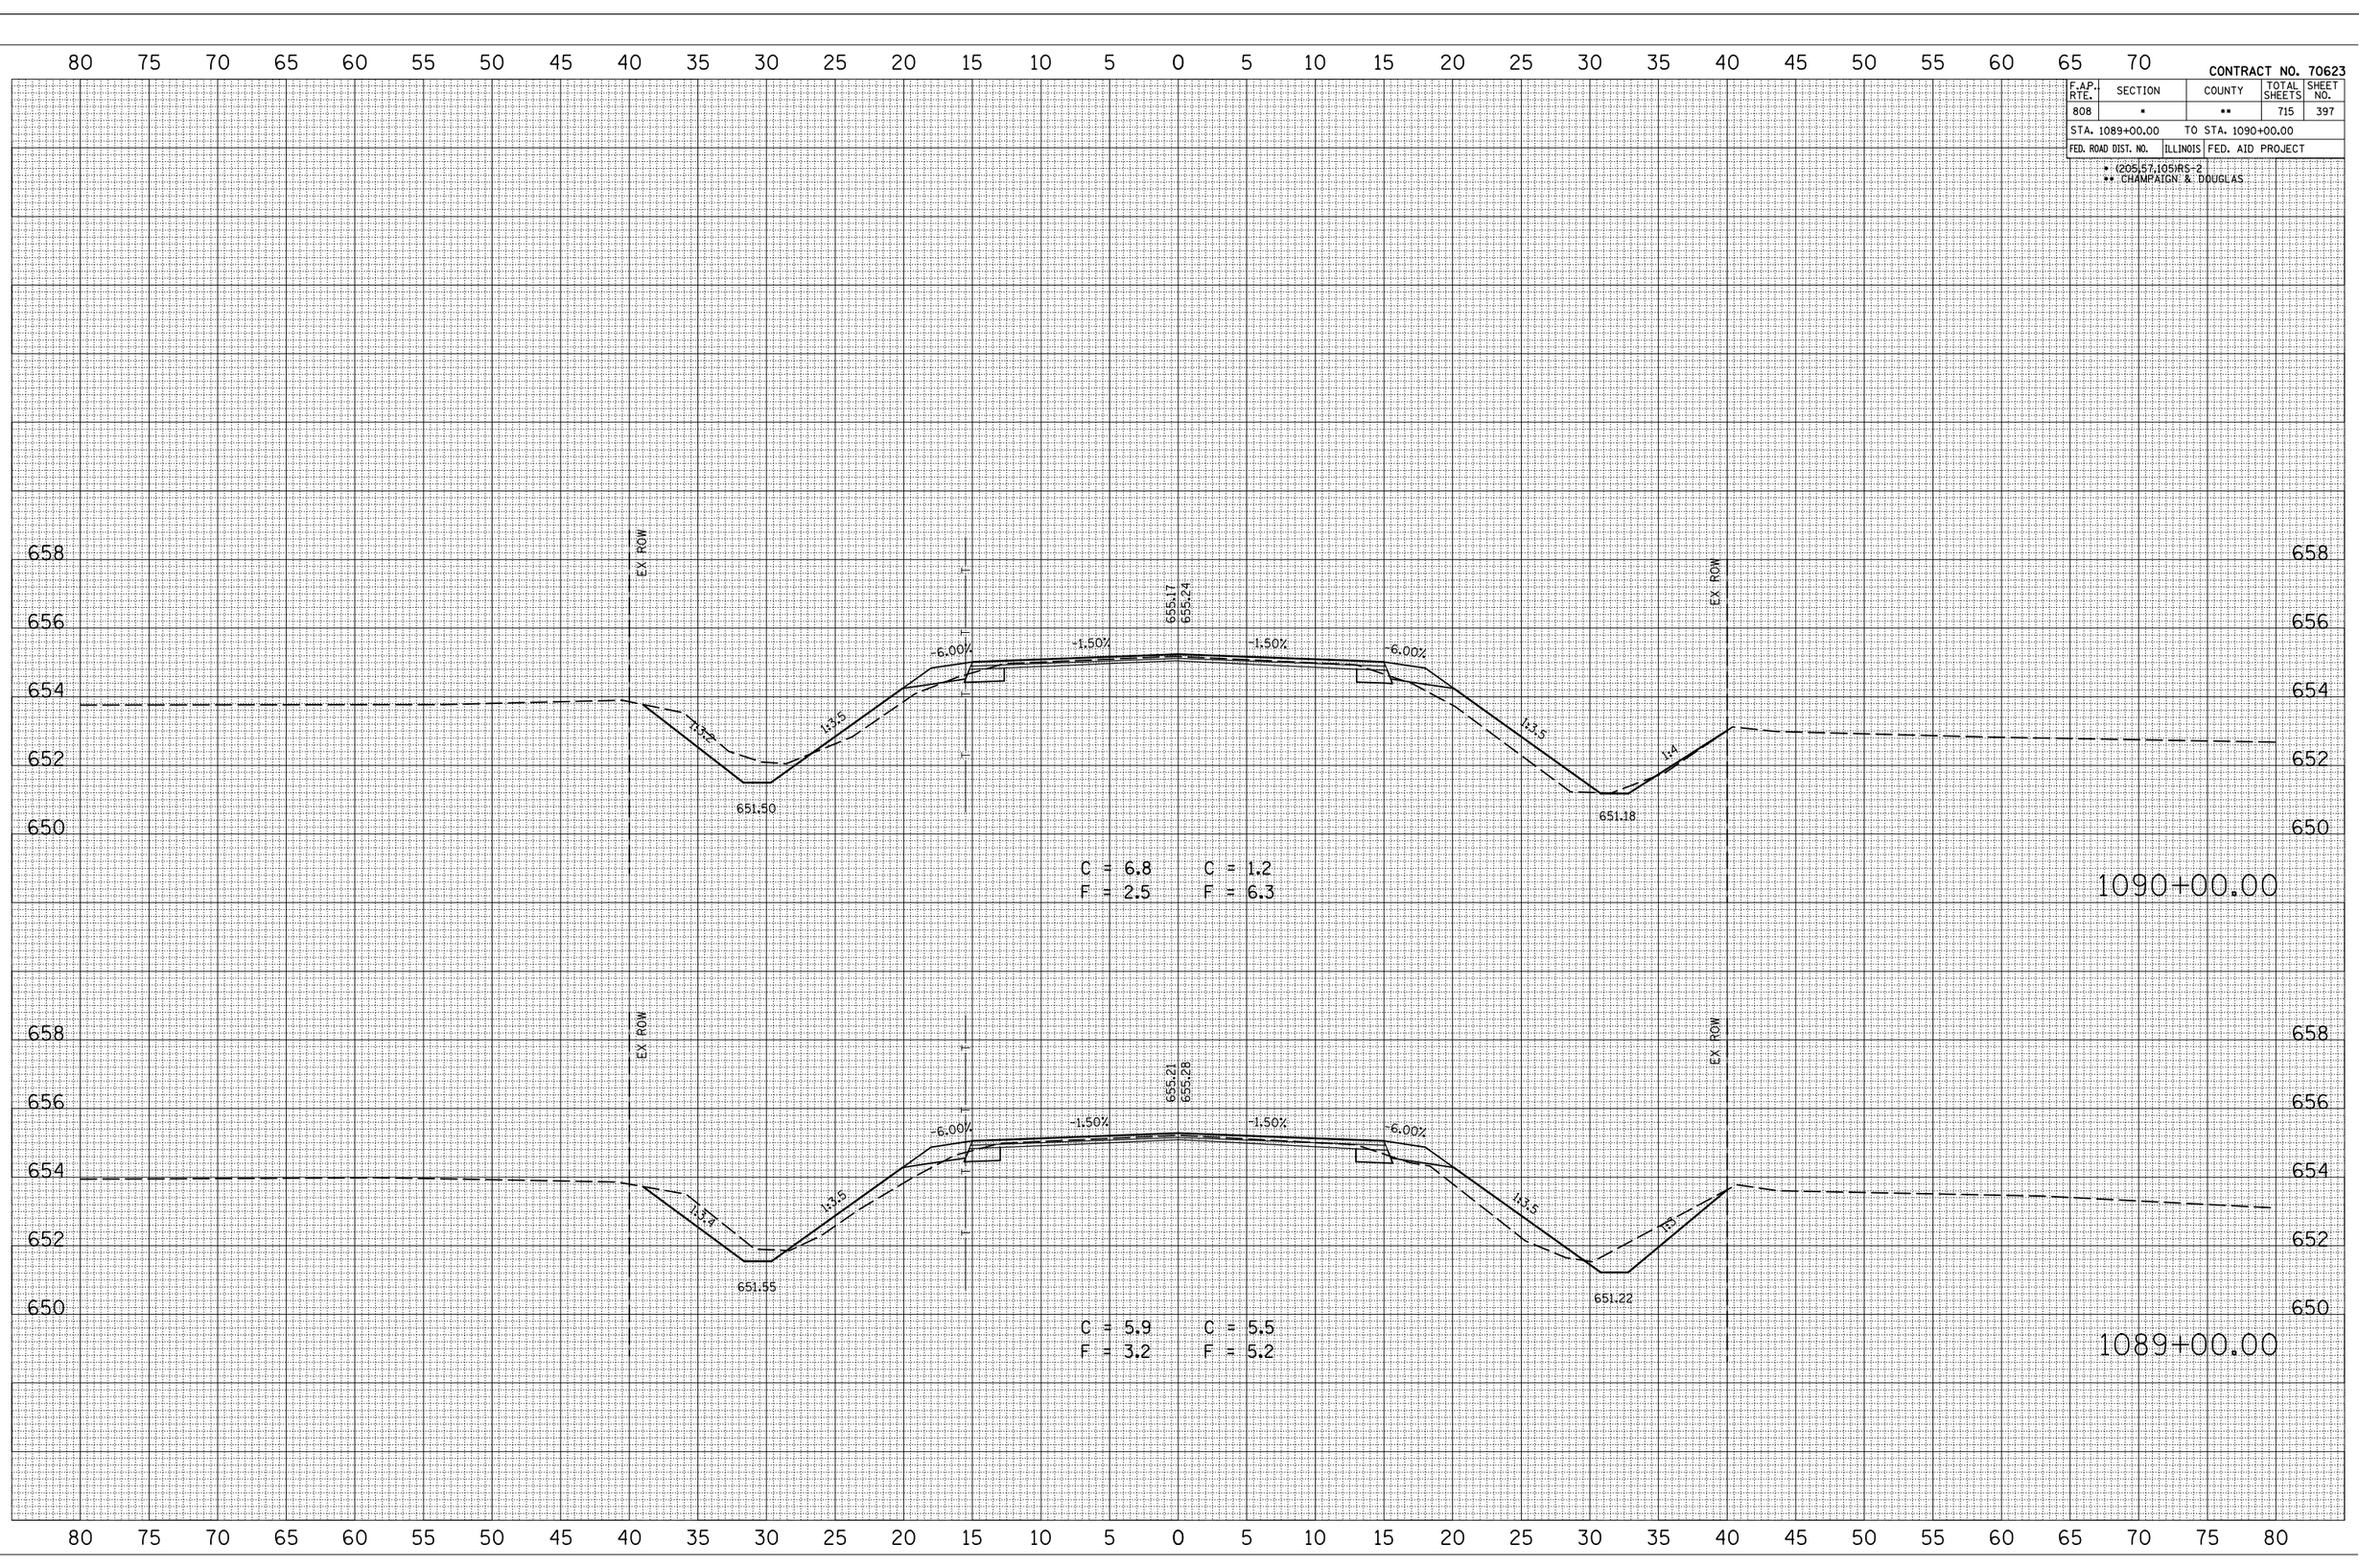
PLOT DATE = 8/3/2009
FILE NAME = c:\pe_work\PWIDOT\CRAIGRE\d0139822\Y70623sht_craigre.dgn
PLOT SCALE = 10.5982 ' / IN.
USER NAME = craigre