CONTRACT NO. 70623

F.AP. RTE.	SECTION	COUNTY	TOTAL SHEETS	SHEET NO.
808	*	**	715	471
STA. 1998+00.00	TO STA. 1999+00.00			
FED. ROAD DIST. NO.	ILLINOIS	FED. AID PROJECT		

* (205,57,105)RS-2
** CHAMPAIGN & DOUGLAS

FINAL SURVEY	BY	DATE
SURVEYED		
PLOTTED		
NOTE BOOK		
TYPICAL AREAS		
AREAS CHECKED		
NO.		

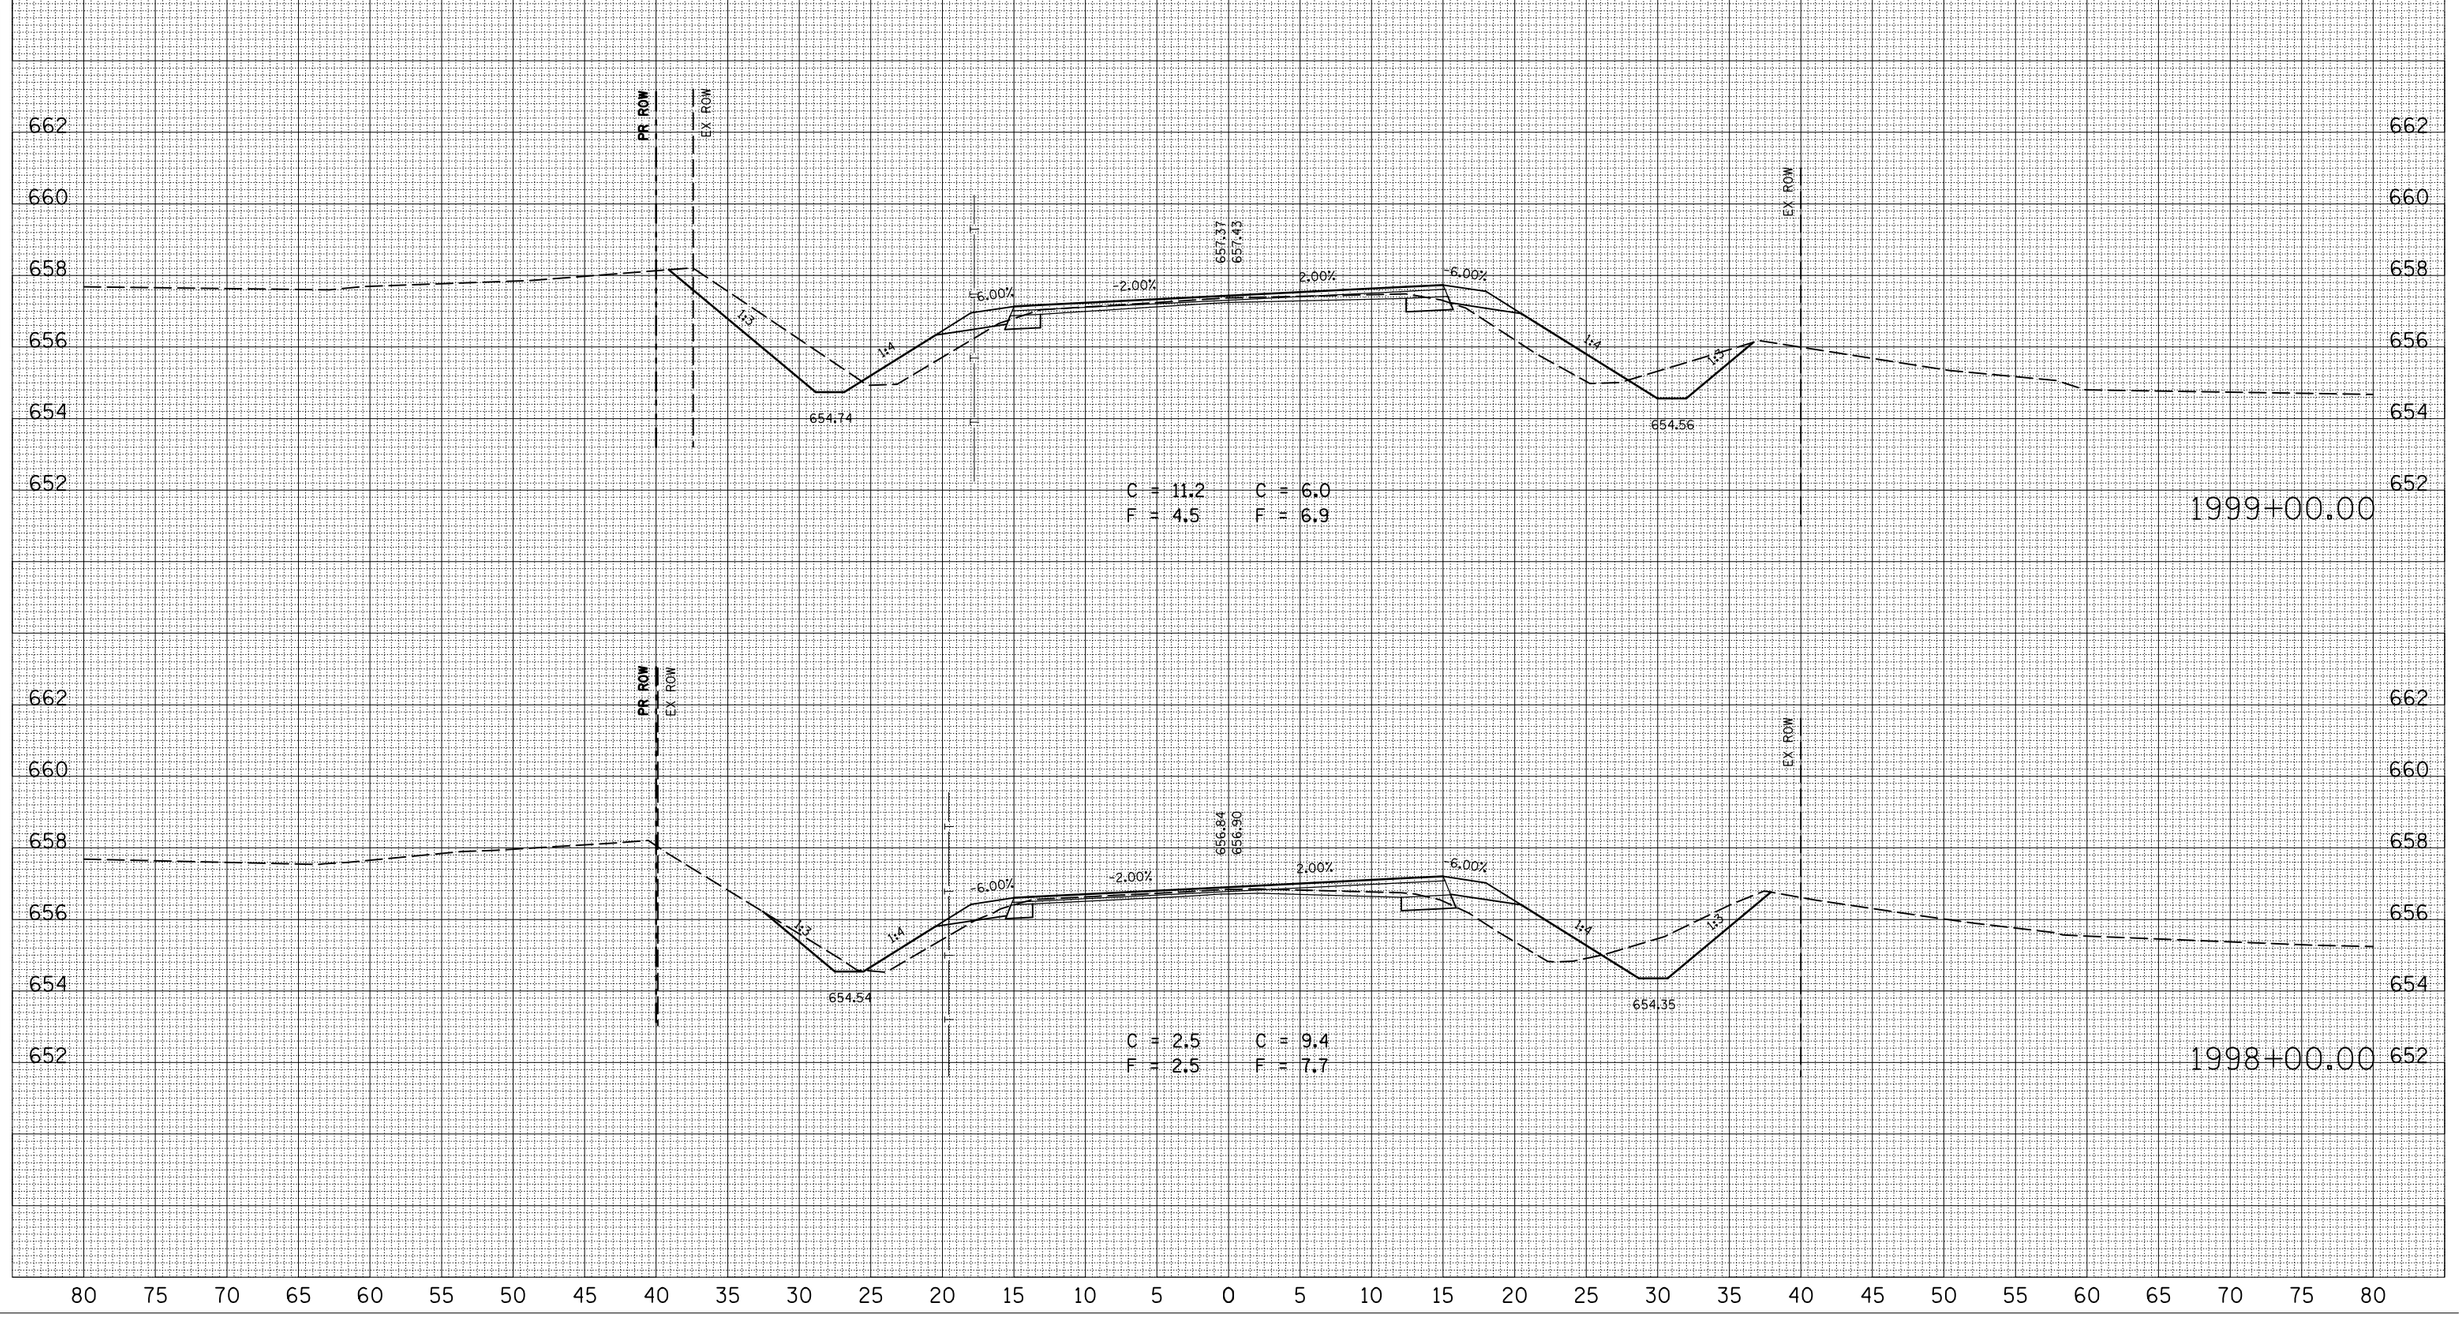

ORIGINAL SURVEY	BY	DATE
SURVEYED		
PLOTTED		
NOTE BOOK		
TYPICAL AREAS		
AREAS CHECKED		
NO.		

PLOT DATE = 8/3/2009
FILE NAME = c:\pe_work\PWIDOT\CRAIGRE\d0139822\TYPSC05.dgn
PLOT SCALE = 10.5682 ' / IN.
USER NAME = craigre