CONTRACT NO. 70623

F.A.P. RTE.	SECTION	COUNTY	TOTAL SHEETS	SHEET NO.
808	*	**	715	492
STA. 2022+00.00		TO STA. 2023+00.00		
FED. ROAD DIST. NO.	ILLINOIS	FED. AID PROJECT		

* (205,57,105)RS-2
** CHAMPAIGN & DOUGLAS

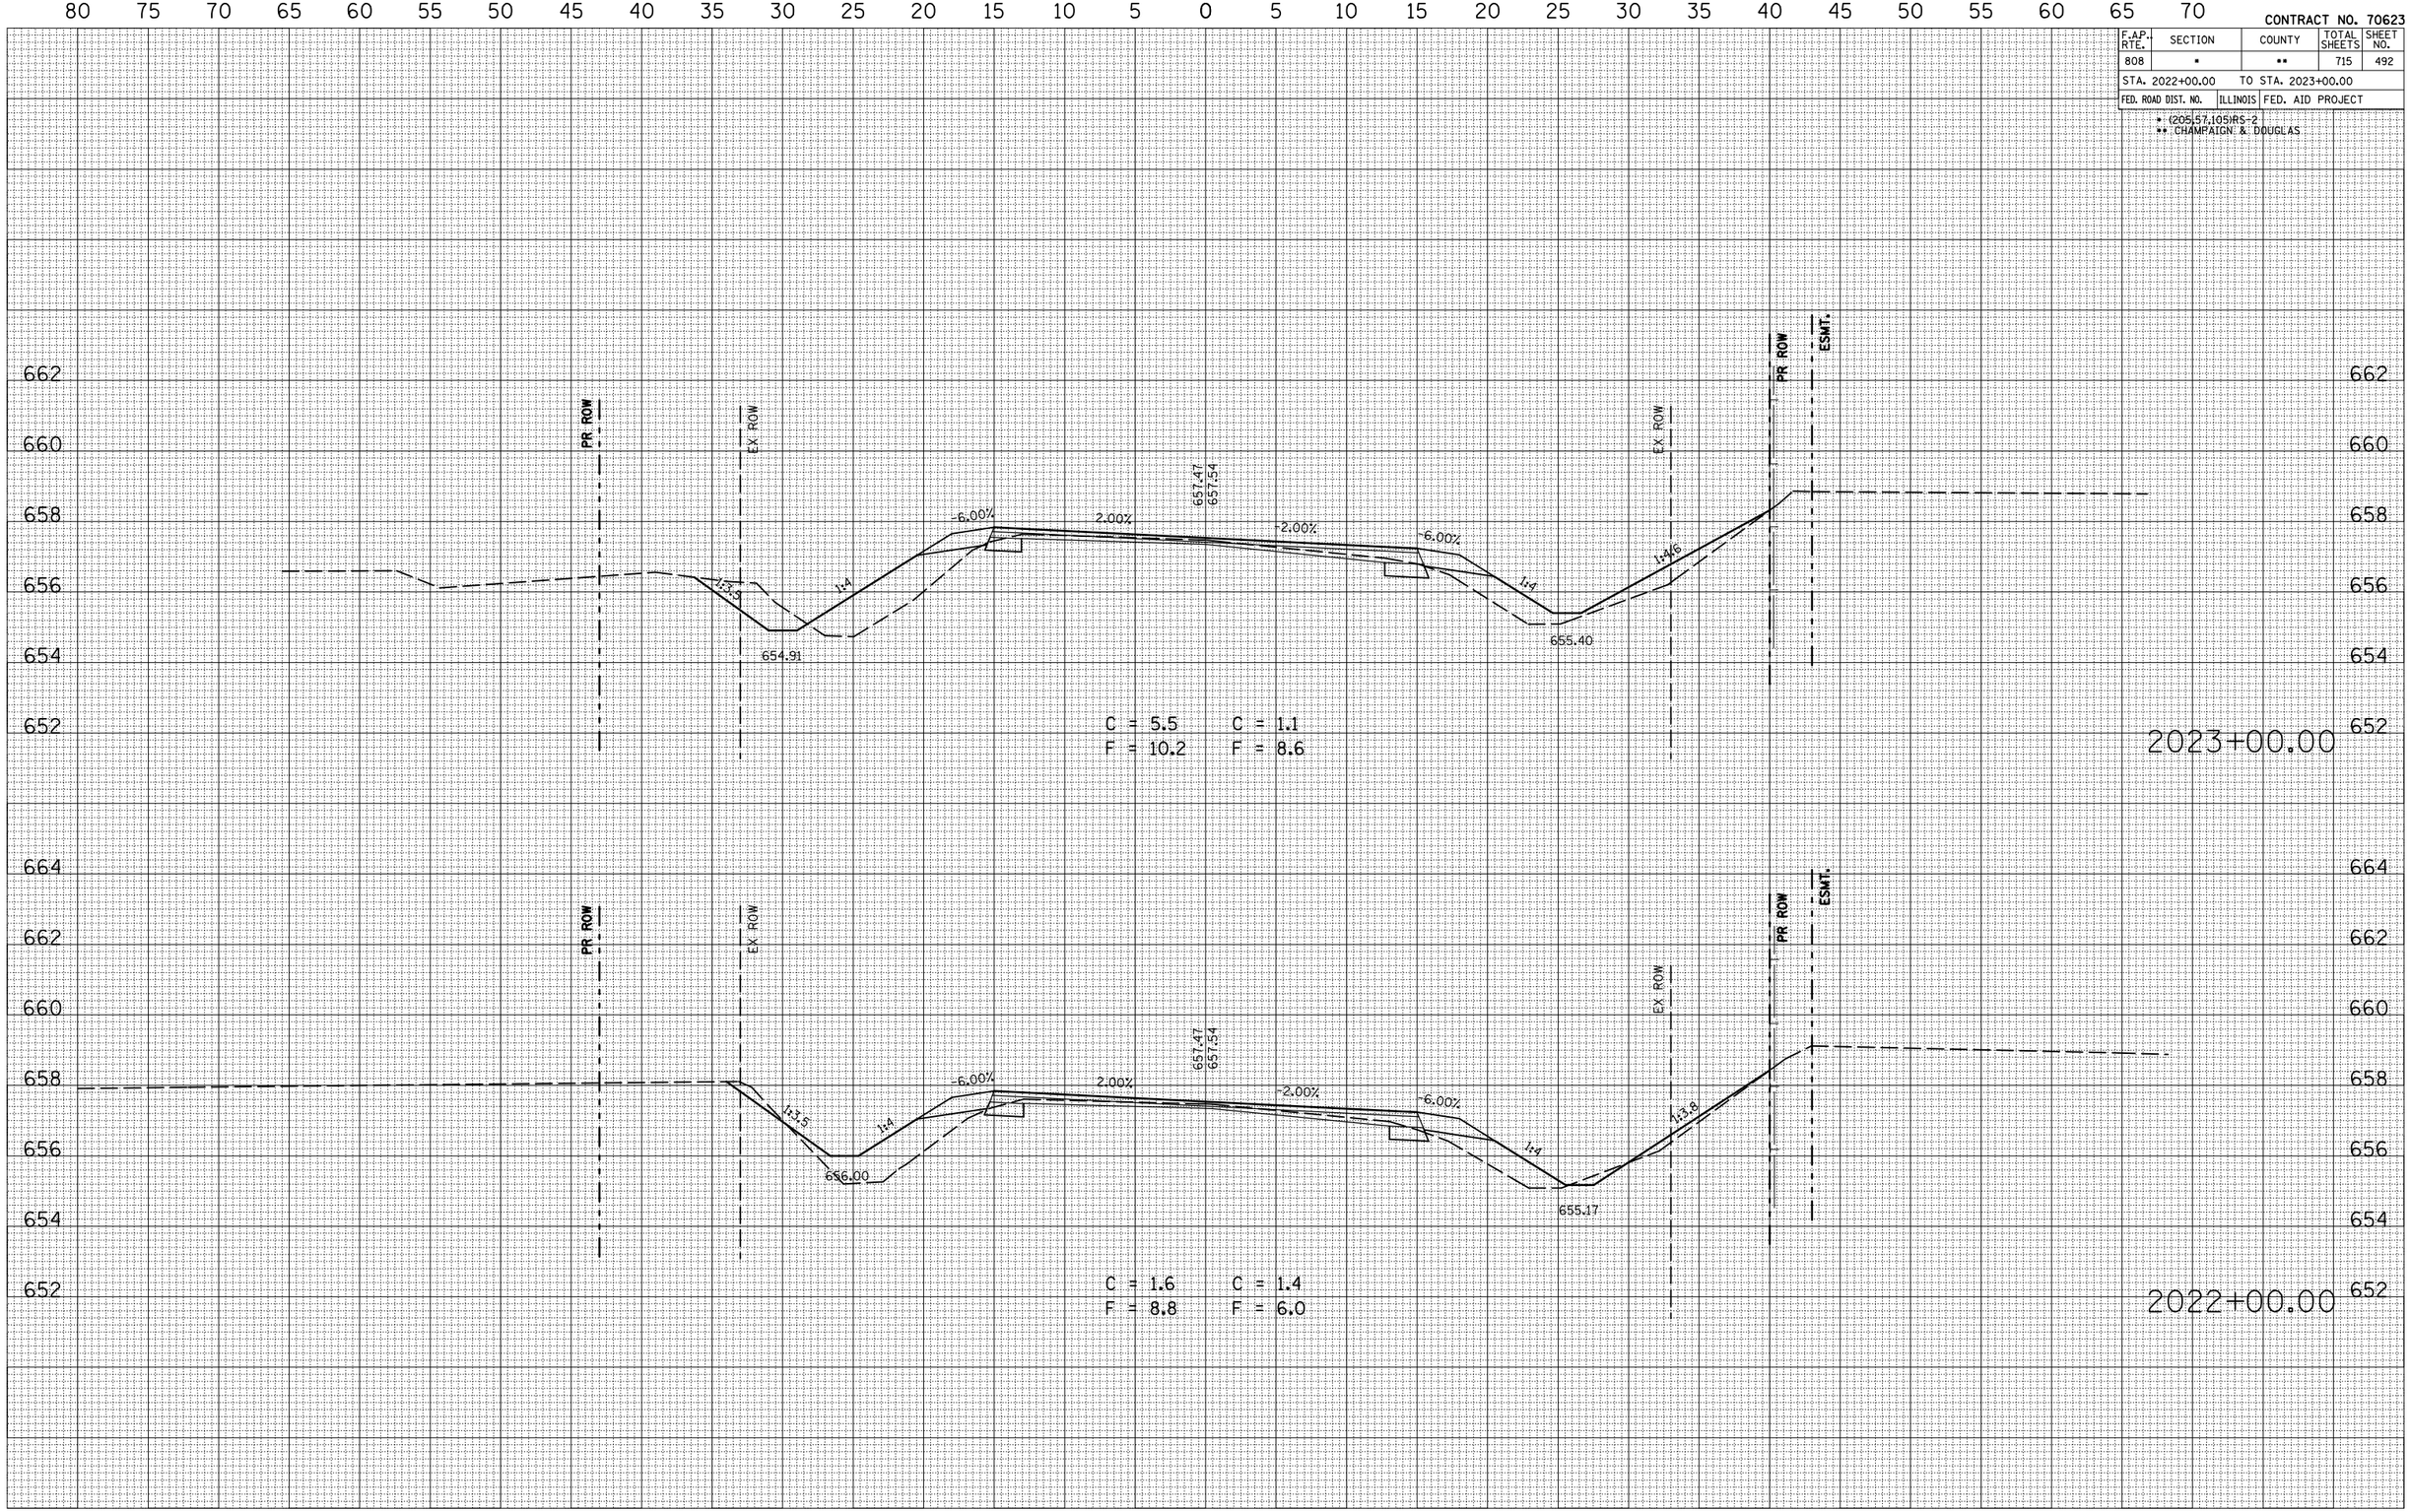

FINAL SURVEY — NOTE BOOK NO. — SURVEYED — PLOTTED — TRAVERSE — AREAS — AREAS CHECKED — BY — DATE

ORIGINAL SURVEY — NOTE BOOK NO. — SURVEYED — PLOTTED — TRAVERSE — AREAS — AREAS CHECKED — BY — DATE

PLOT DATE = 8/3/2009
FILE NAME = c:\pw_work\PWIDOT\CRAIGRE\d0139822\70623sht.dgn
PLOT SCALE = 10.5982 ' / IN.
USER NAME = craigre