CONTRACT NO. 70623

F.A.P. RTE.	SECTION	COUNTY	TOTAL SHEETS	SHEET NO.
808	*	**	715	531
STA. 2087+00.00		TO STA. 2087+75.00		
FED. ROAD DIST. NO.	ILLINOIS	FED. AID PROJECT		

* (205,57,105)RS-2
** CHAMPAIGN & DOUGLAS

FINAL SURVEY	BY	DATE
NOTE BOOK	SURVEYED	
NO.	PLOTTED	
	TRANSFERRED	
	AREAS	
	AREAS CHECKED	

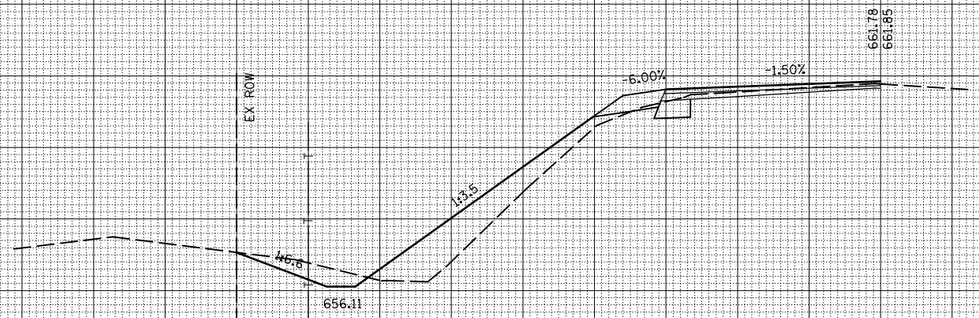

C = 4.2
F = 12.7

2087+75.00

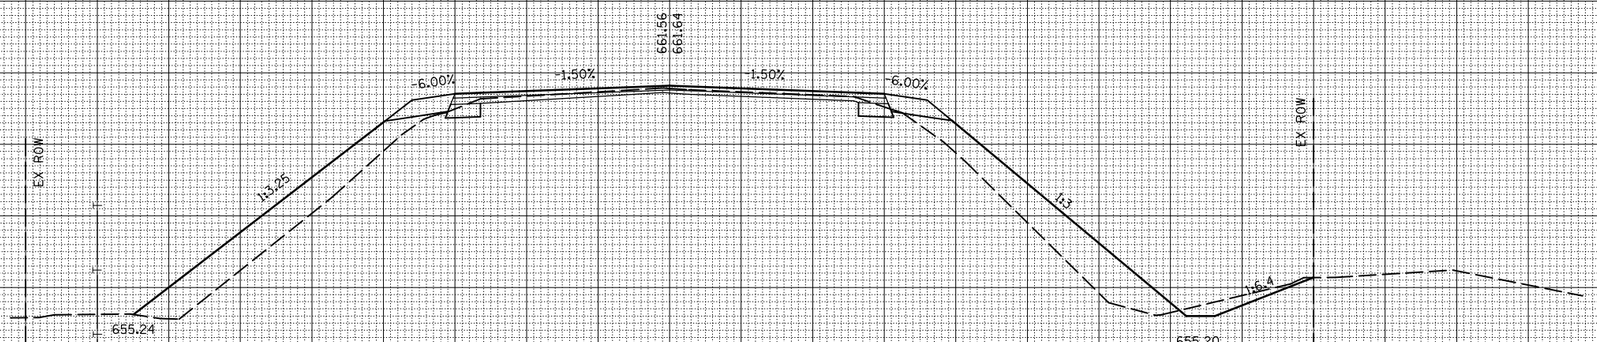

C = 0.7 C = 2.8
F = 17.7 F = 17.5

2087+00.00

ORIGINAL SURVEY	BY	DATE
NOTE BOOK	SURVEYED	
NO.	PLOTTED	
	TRANSFERRED	
	AREAS	
	AREAS CHECKED	

PLOT DATE = 8/4/2009
FILE NAME = c:\pe_work\PWIDOT\CRAIGRE\d0139822\Y06303\plan\craigre.dgn
PLOT SCALE = 10.5882 ' / IN.
USER NAME = craigre