CONTRACT NO. 70623

F.A.P. RTE.	SECTION	COUNTY	TOTAL SHEETS	SHEET NO.
808	*	**	715	567
STA. 2140+50.00		TO STA. 2140+90.00		
FED. ROAD DIST. NO.	ILLINOIS	FED. AID PROJECT		

*: (205,57,105)RS-2
**: CHAMPAIGN & DOUGLAS

FINAL SURVEY	DATE	BY
SURVEYED		
PLOTTED		
NOTE BOOK		
TYPICAL AREAS		
NO.	AREAS CHECKED	

ORIGINAL SURVEY	DATE	BY
SURVEYED		
PLOTTED		
NOTE BOOK		
TYPICAL AREAS		
NO.	AREAS CHECKED	
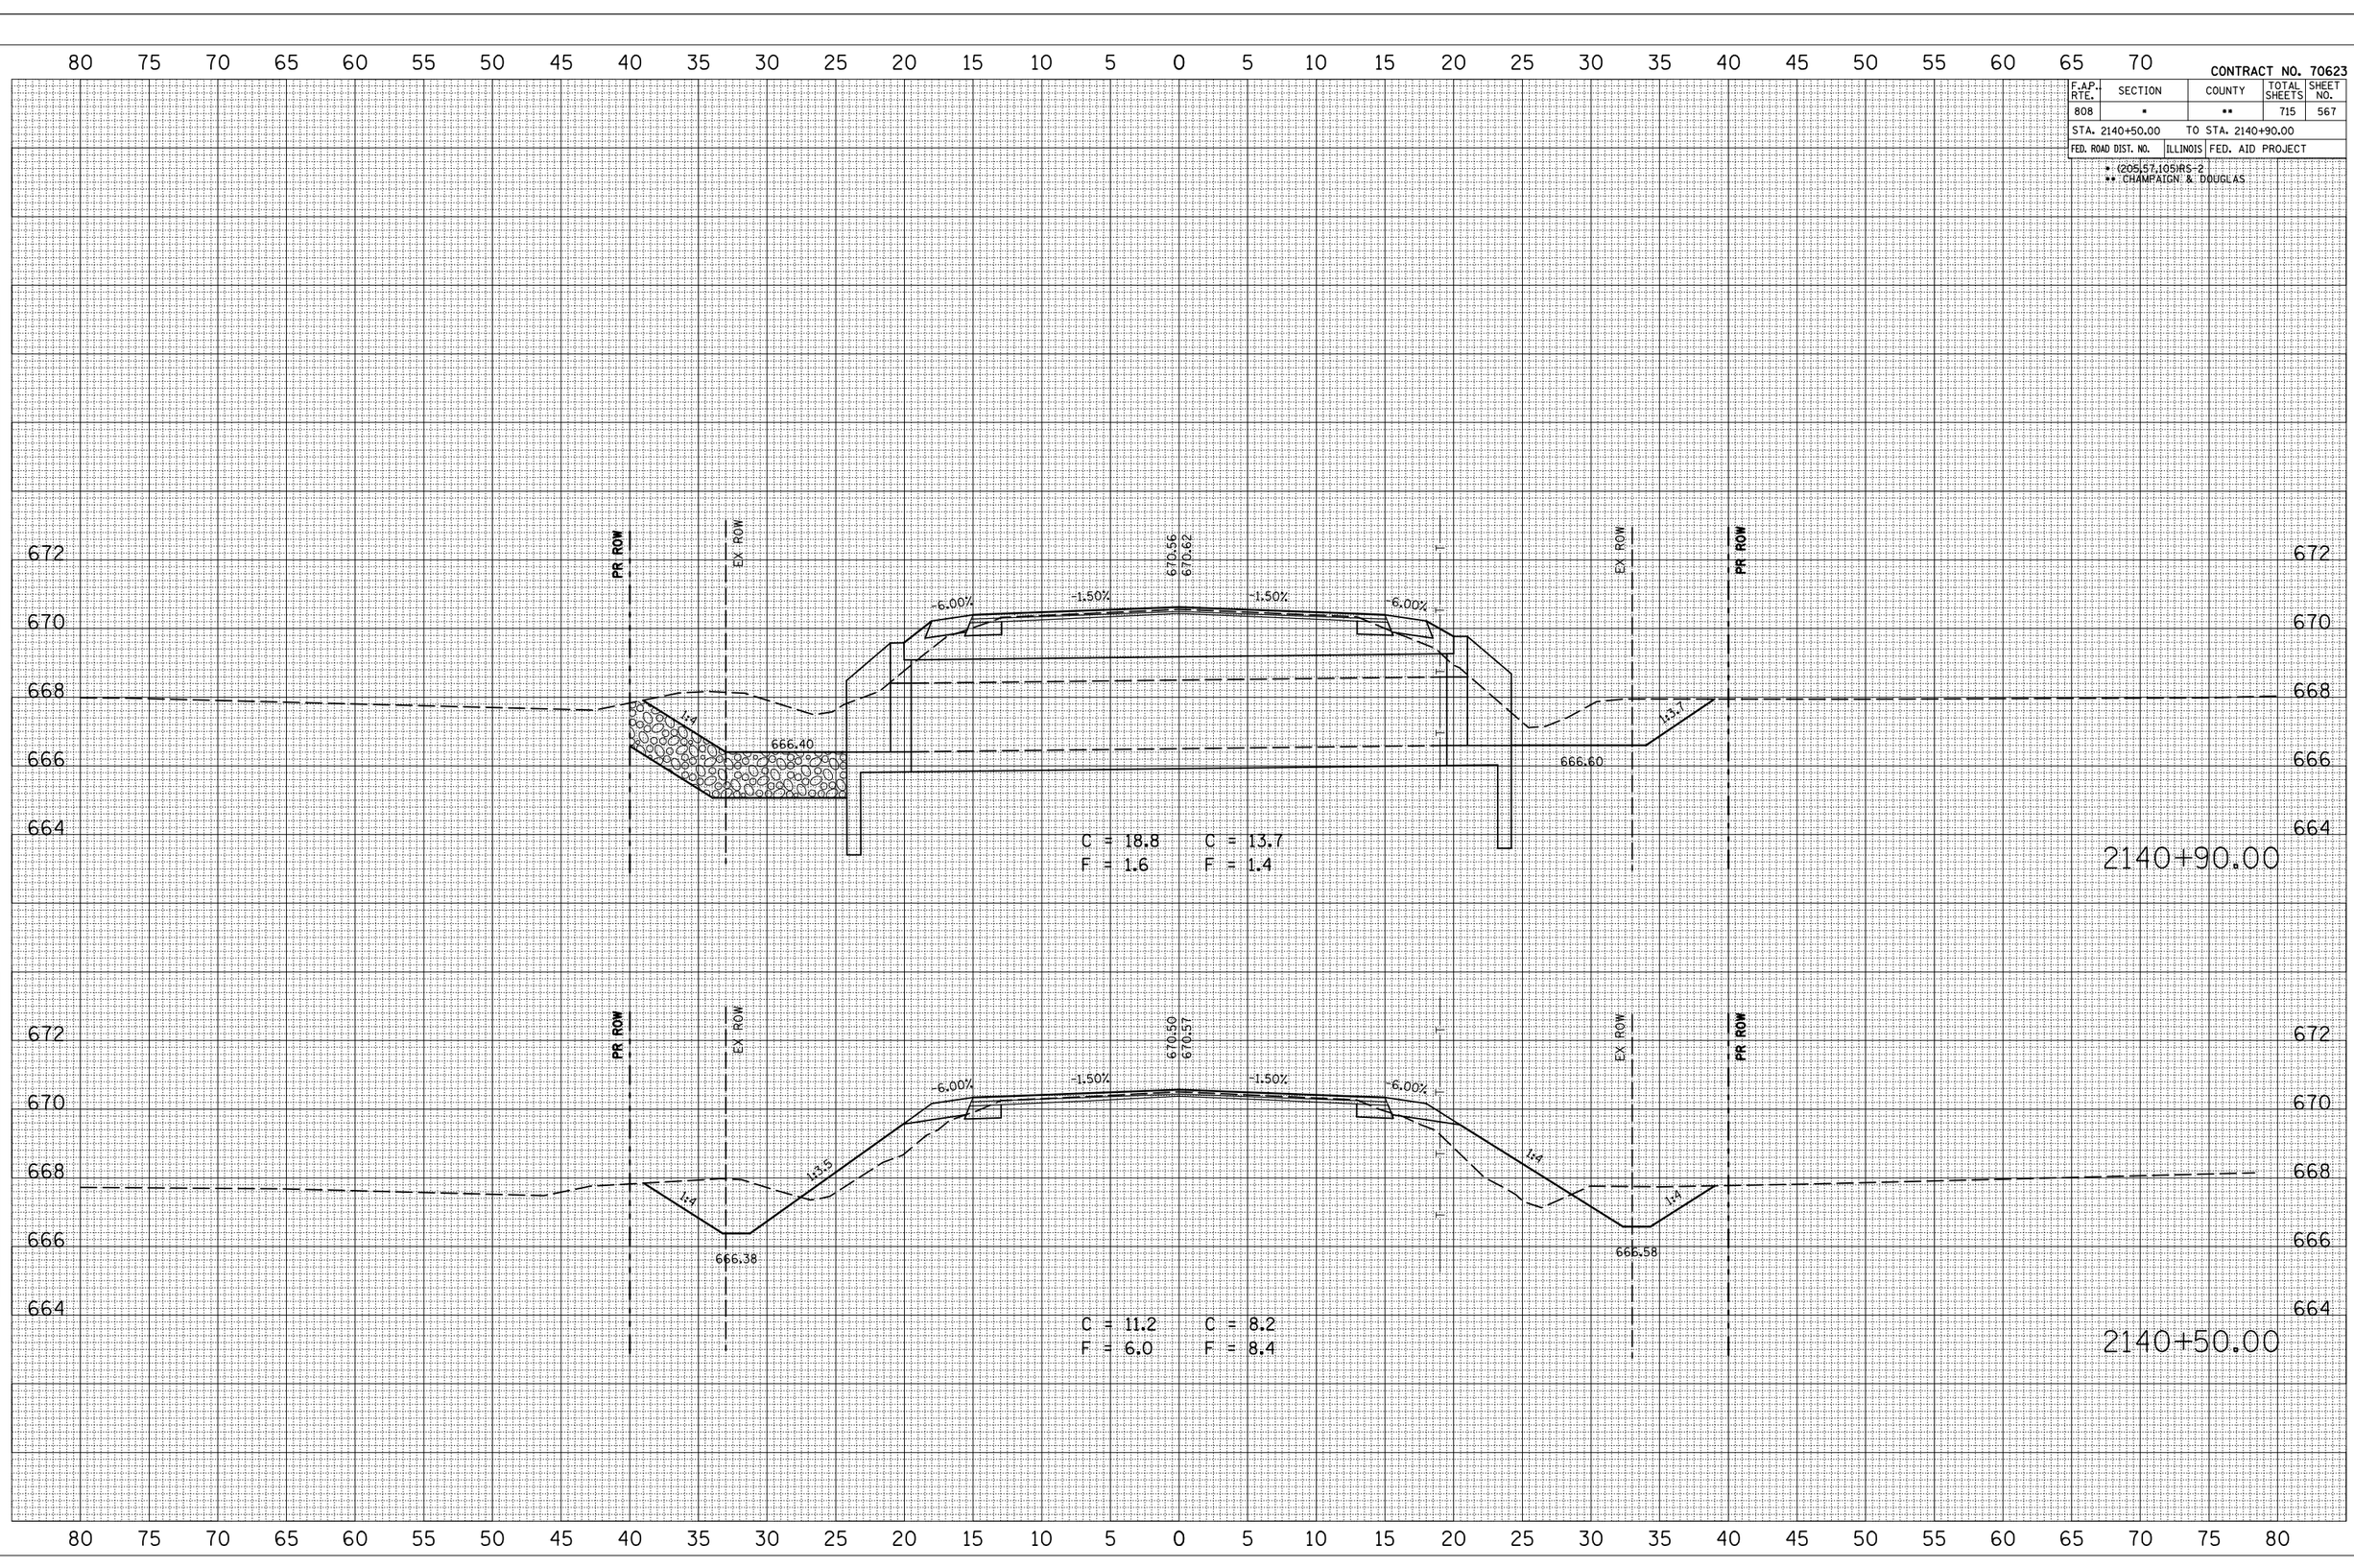
PLOT DATE = 8/4/2009
FILE NAME = c:\pw-work\PWIDOT\CRAIGRE\d0139427\TYP808.dgn
PLOT SCALE = 10.5882 ' / IN.
USER NAME = craigre