CONTRACT NO. 70623

F.AP. RTE.	SECTION	COUNTY	TOTAL SHEETS	SHEET NO.
808	*	**	715	600
STA. 2189+85.00		TO STA. 2190+00.00		
FED. ROAD DIST. NO.	ILLINOIS	FED. AID PROJECT		

* (205,57,105)RS-2
** CHAMPAIGN & DOUGLAS

FINAL SURVEY	NOTE BOOK	NO.
SURVEYED		BY
PLOTTED		
TYPING DATE		
AREAS		
AREAS CHECKED		DATE

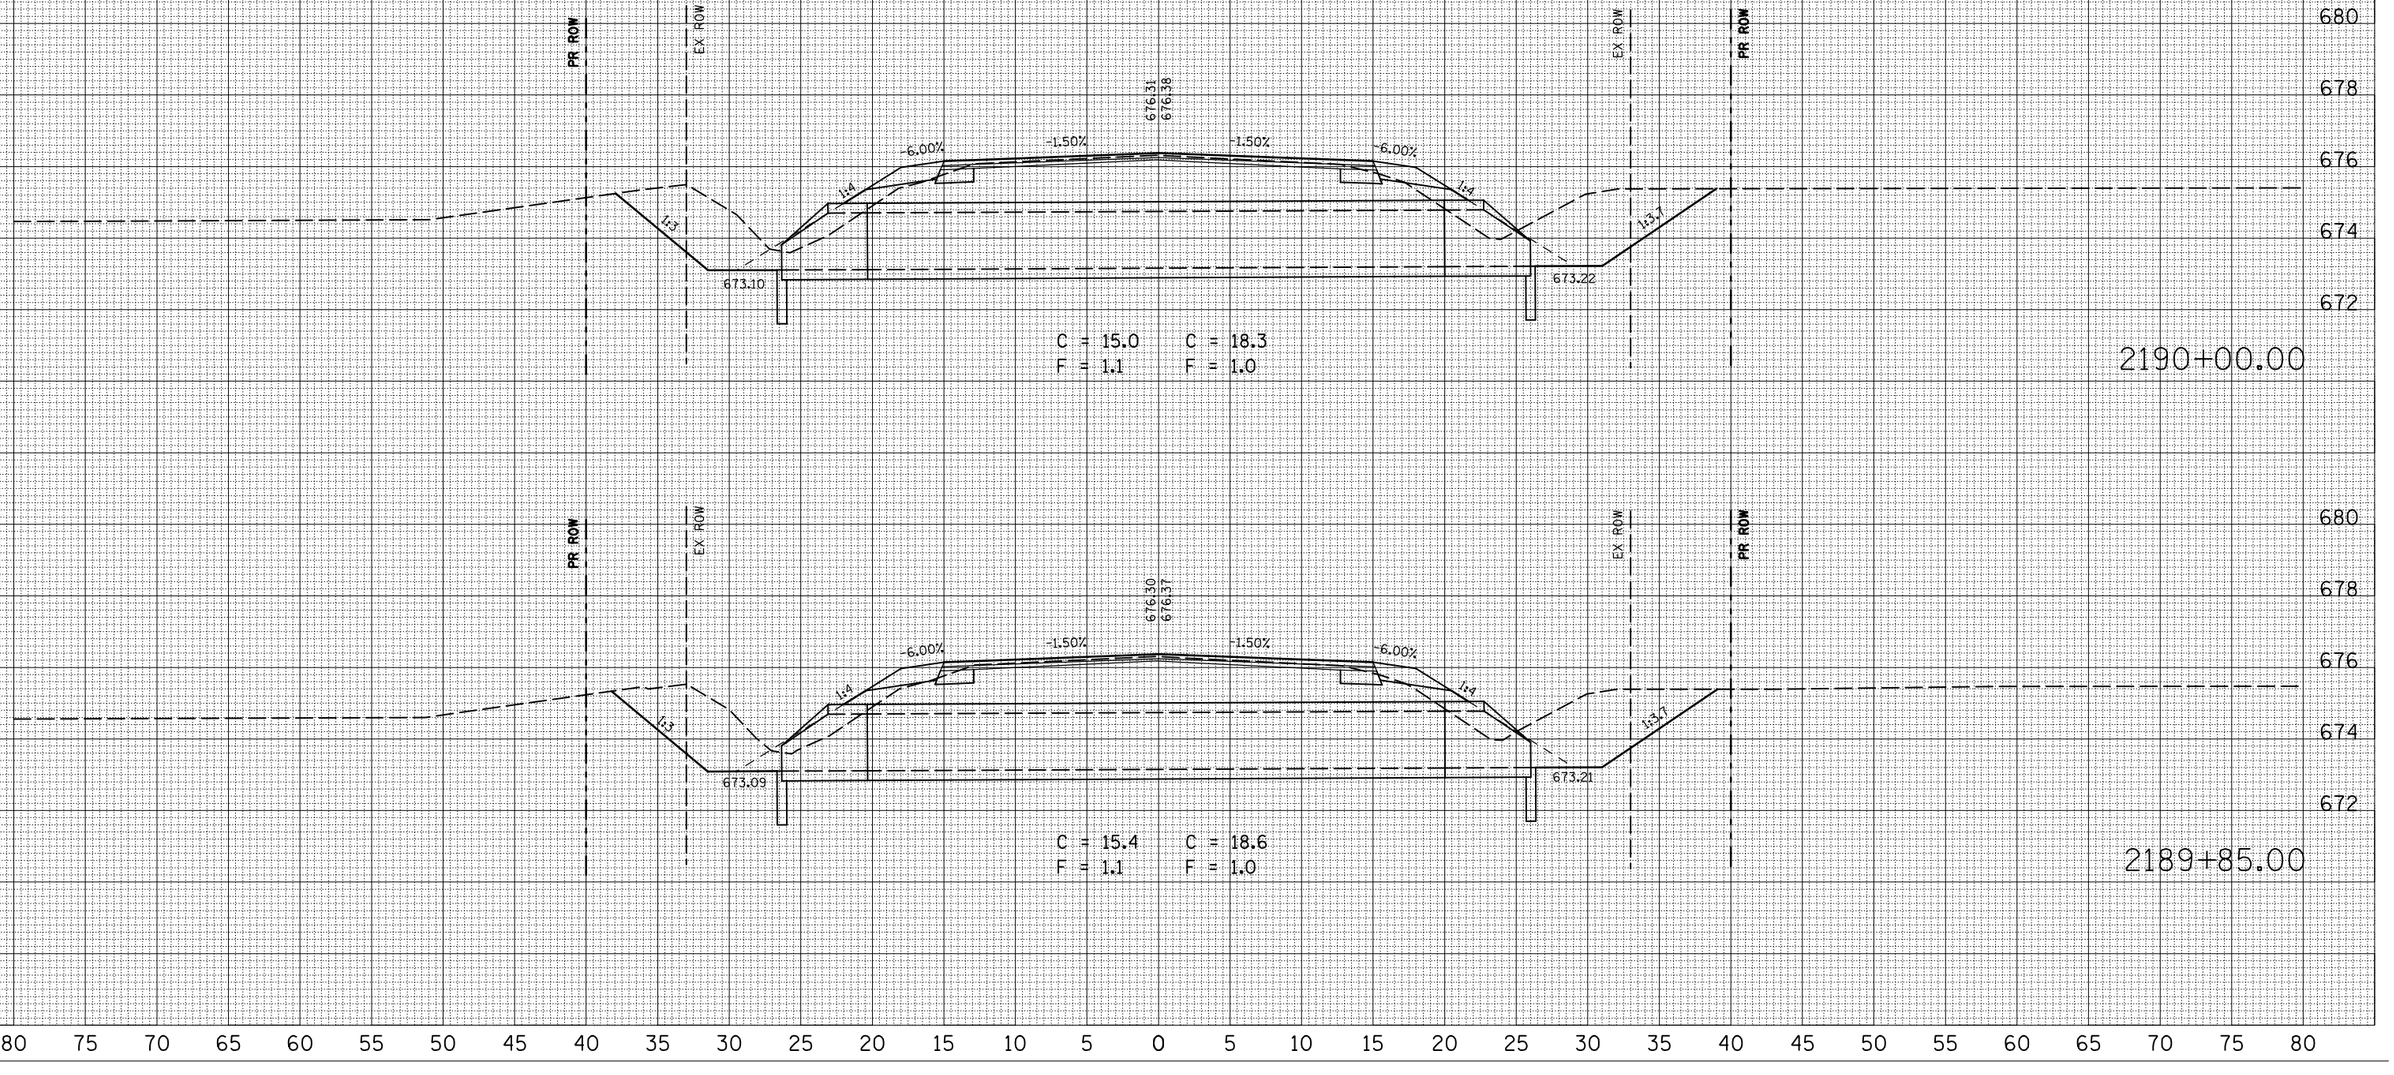

ORIGINAL SURVEY	NOTE BOOK	NO.
SURVEYED		BY
PLOTTED		
TYPING DATE		
AREAS		
AREAS CHECKED		DATE

PLOT DATE = 8/4/2009
FILE NAME = c:\pe_work\PWIDOT\CRAIGRE\d0139822\Typ0623sht.dgn
PLOT SCALE = 10.5882 ' / IN.
USER NAME = craigre