CONTRACT NO. 70623

F.A.P. RTE.	SECTION	COUNTY	TOTAL SHEETS	SHEET NO.
808	*	**	715	632
STA. 2237+40.00		TO STA. 2237+60.00		
FED. ROAD DIST. NO.	ILLINOIS	FED. AID PROJECT		

* (205,57,105)RS-2
** CHAMPAIGN & DOUGLAS

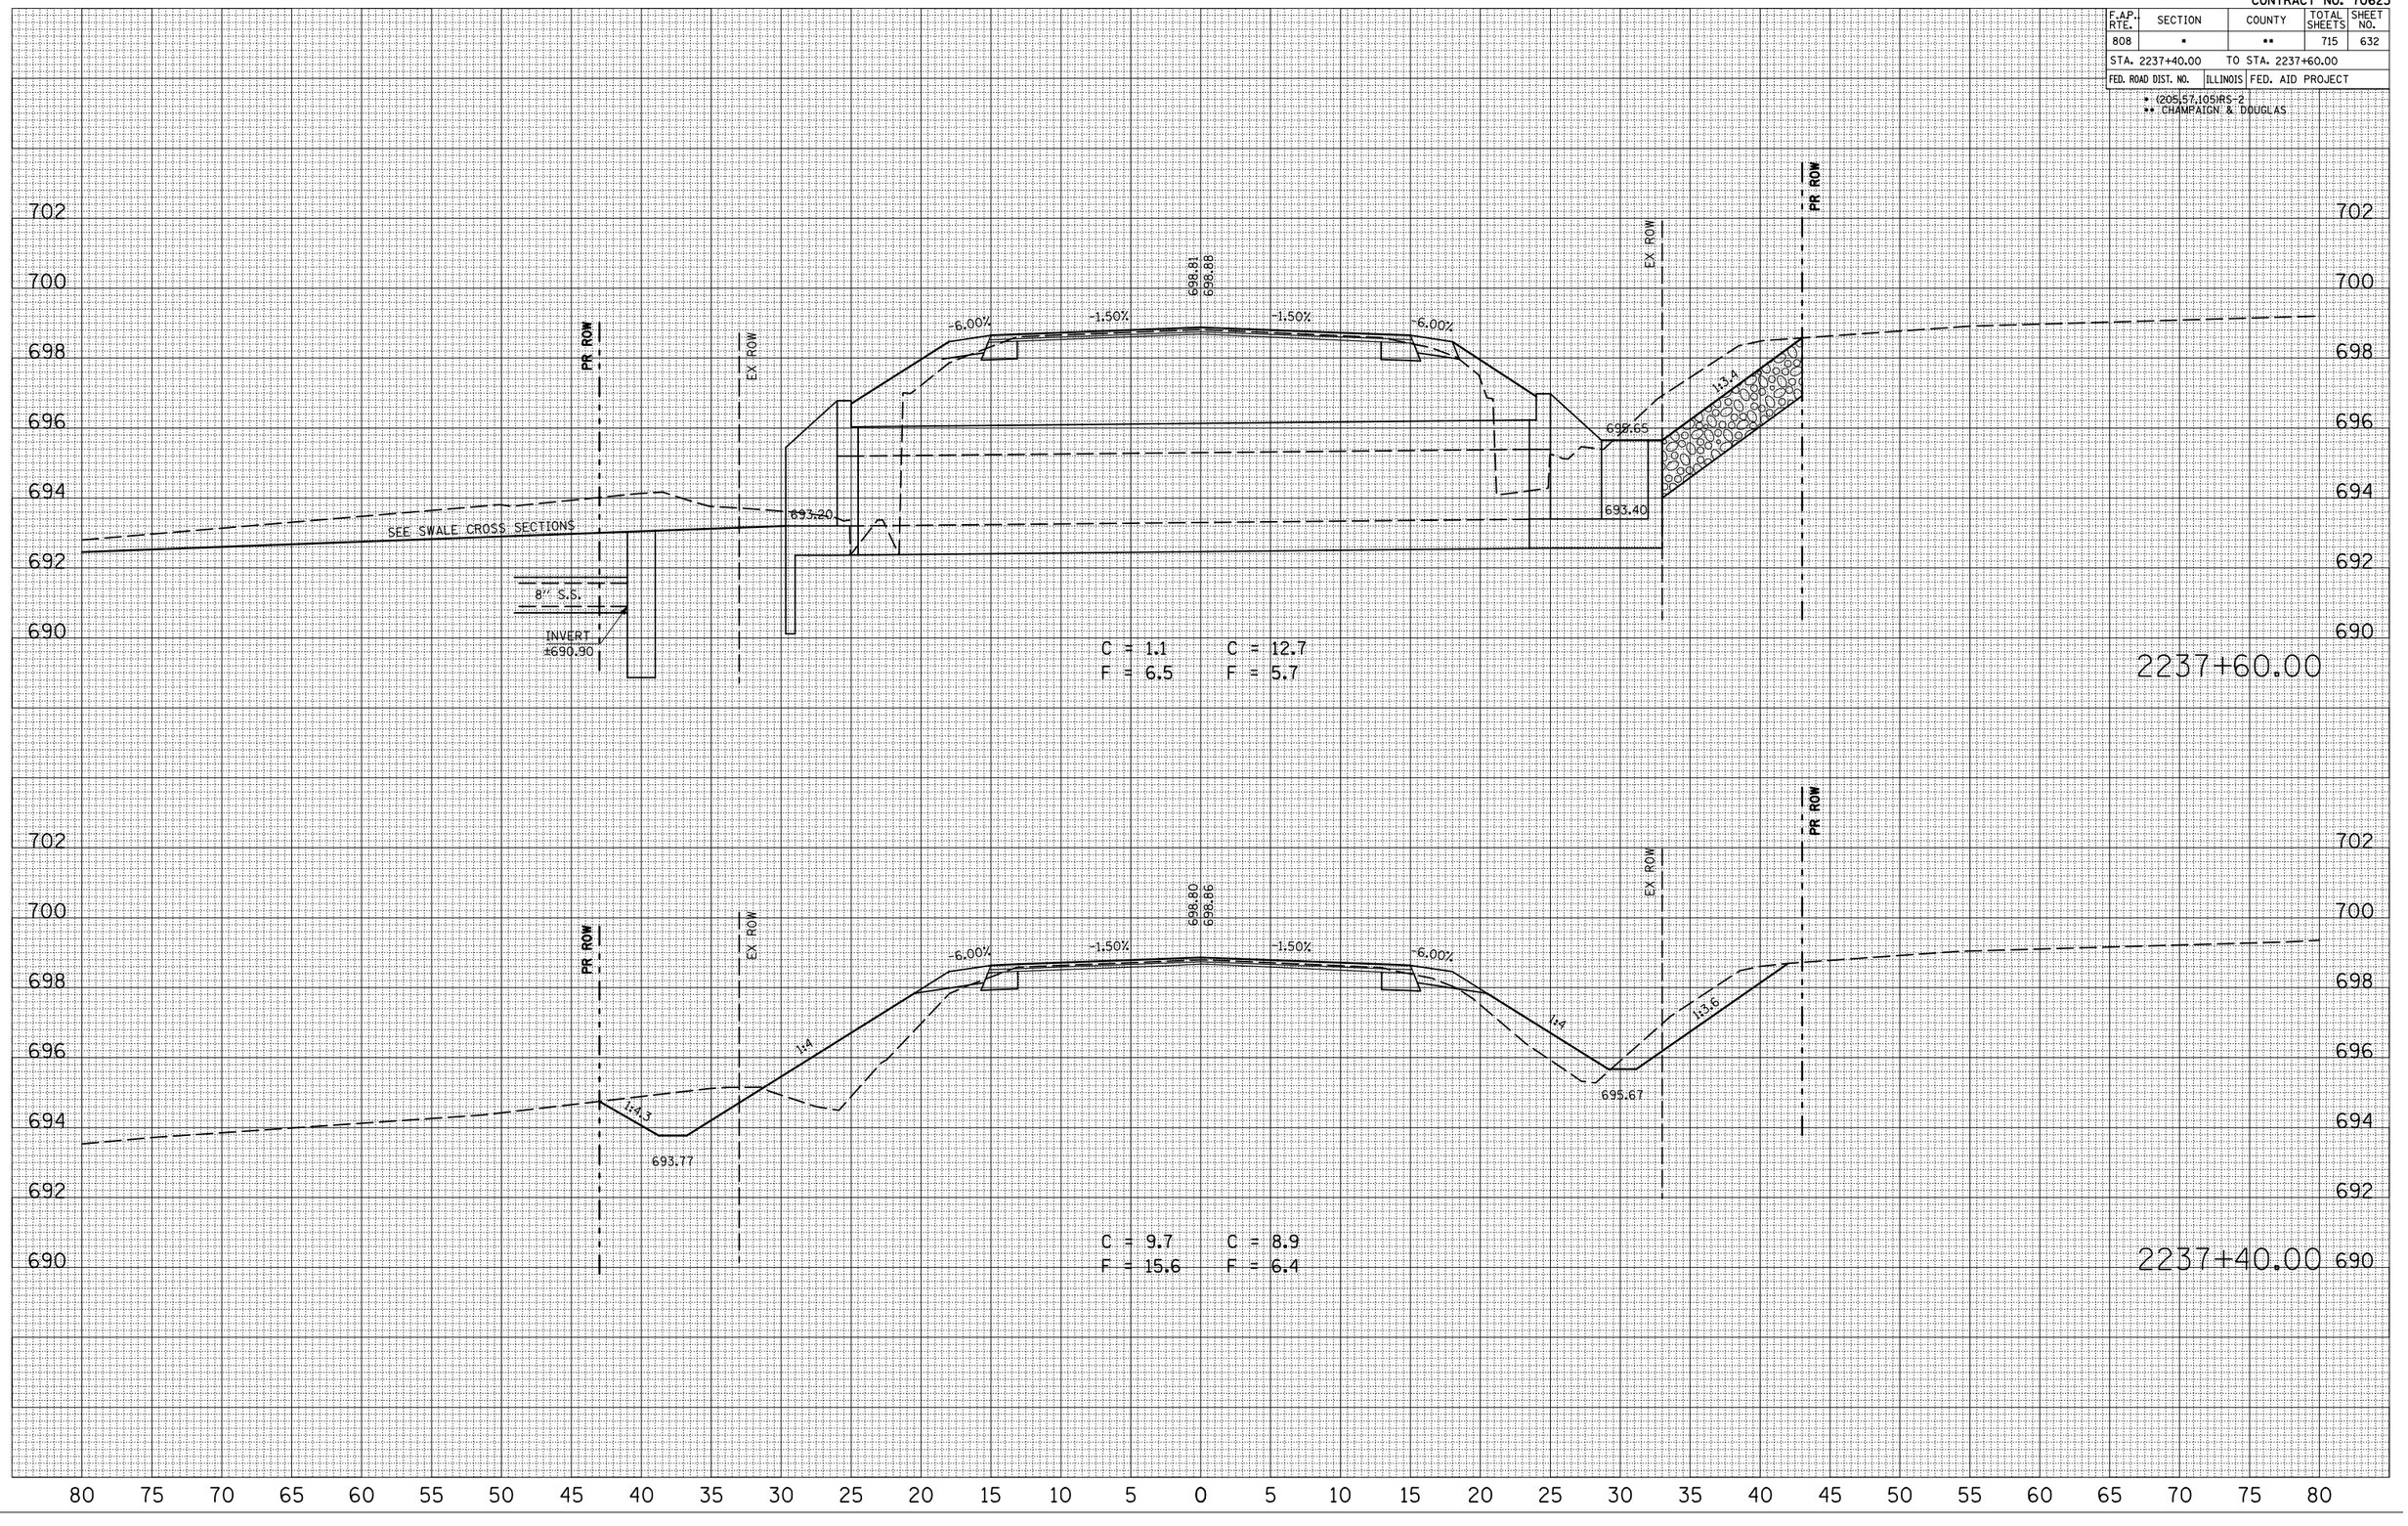

FINAL SURVEY	DATE
NOTE BOOK	BY
SURVEYED	
PLOTTED	
TRANS. FILE	
AREAS	
AREAS CHECKED	
NO.	

ORIGINAL SURVEY	DATE
SURVEYED	
PLOTTED	
TRANS. FILE	
AREAS	
AREAS CHECKED	
NO.	BY

PLOT DATE = 8/4/2009
FILE NAME = c:\pe_work\PWIDOT\CRAIGRE\d0139822\Y70623sht_xsec.dgn
PLOT SCALE = 10.5882 ' / IN.
USER NAME = craigre