CONTRACT NO. 70623

F.A.P. RTE.	SECTION	COUNTY	TOTAL SHEETS	SHEET NO.
808	*	**	715	636
STA. 2243+00.00		TO STA. 2244+00.00		
FED. ROAD DIST. NO.	ILLINOIS	FED. AID PROJECT		

* (205,57,105)RS-2
** CHAMPAIGN & DOUGLAS

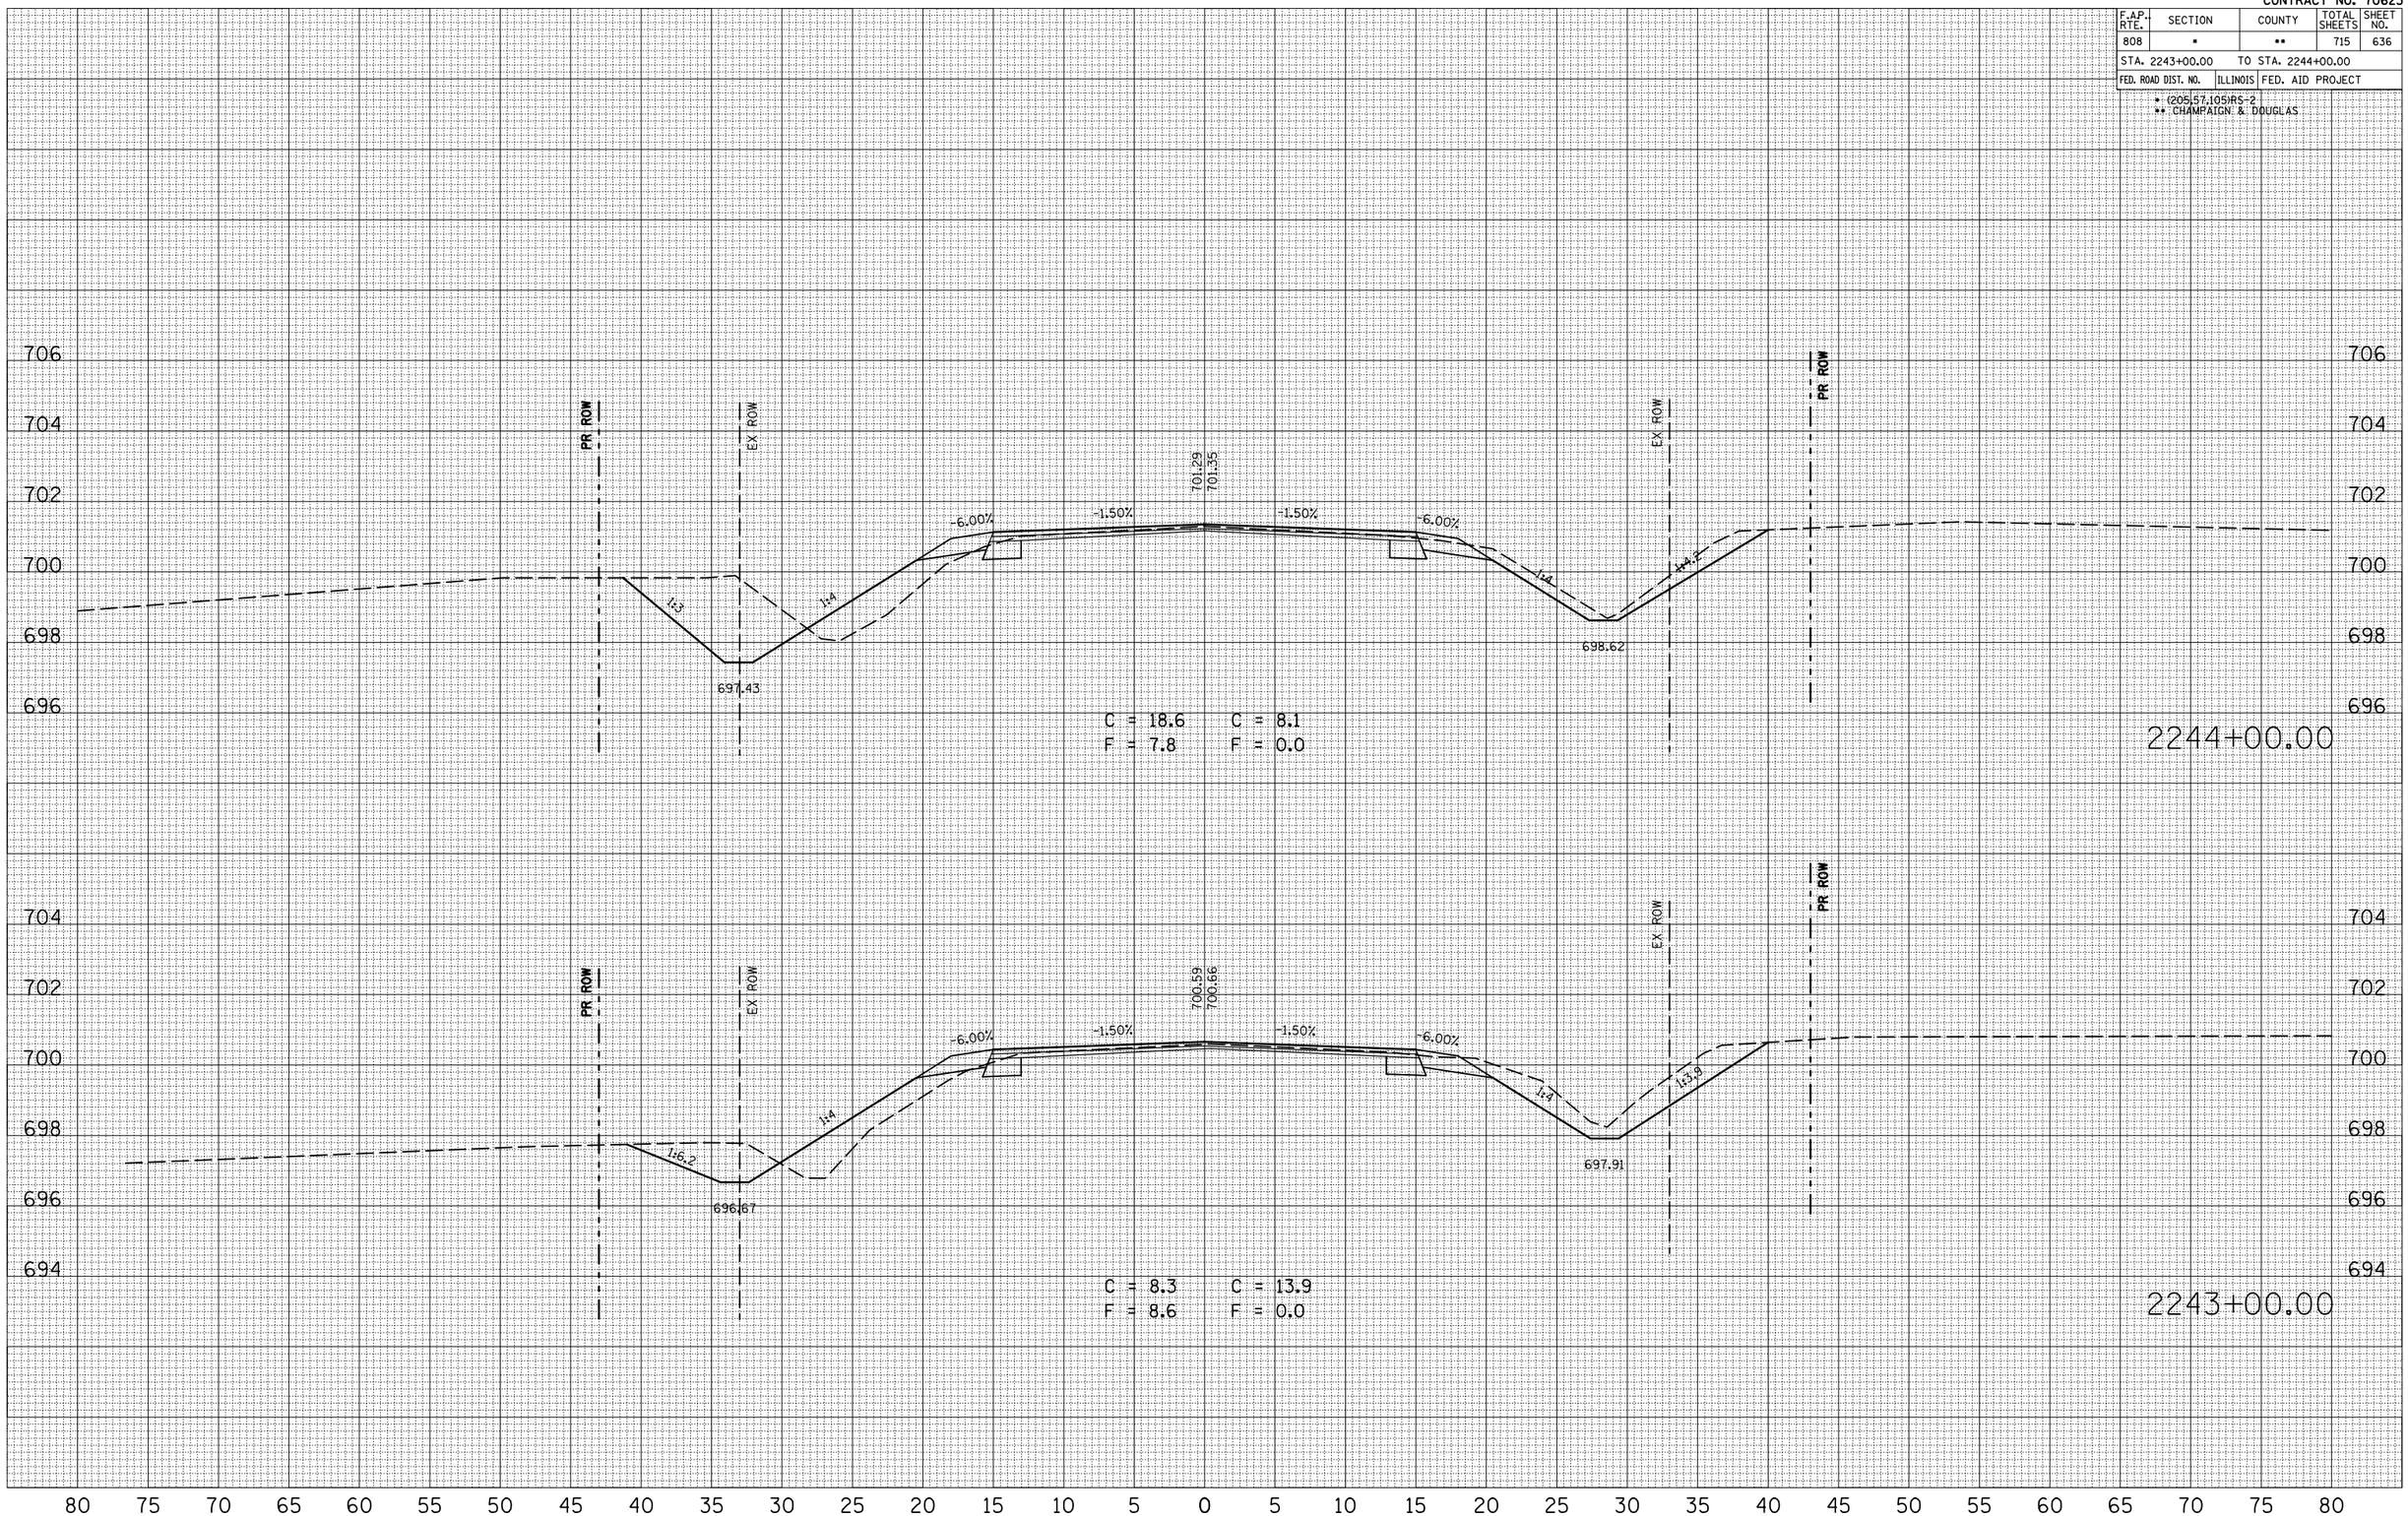

FINAL SURVEY	NOTE BOOK	NO.	BY	DATE
	SURVEYED			
	PLOTTED			
	TRANSFERRED			
	AREAS			
	AREAS CHECKED			

ORIGINAL SURVEY	NOTE BOOK	NO.	BY	DATE
	SURVEYED			
	PLOTTED			
	TRANSFERRED			
	AREAS			
	AREAS CHECKED			

PLOT DATE = 8/4/2009
FILE NAME = c:\pe_work\PWIDOT\CRAIGRE\d0139822\Default.dgn
PLOT SCALE = 10.5882 ' / IN.
USER NAME = craigre