CONTRACT NO. 70623

F.AP. RTE.	SECTION	COUNTY	TOTAL SHEETS	SHEET NO.
808	*	**	715	638
STA. 2247+00.00		TO STA. 2248+00.00		
FED. ROAD DIST. NO.	ILLINOIS	FED. AID PROJECT		

* (205,57,105)RS-2
** CHAMPAIGN & DOUGLAS

FINAL SURVEY	BY	DATE
NOTE BOOK	SURVEYED	
	PLOTTED	
	TRIANGULATE	
	AREAS	
NO.	AREAS CHECKED	

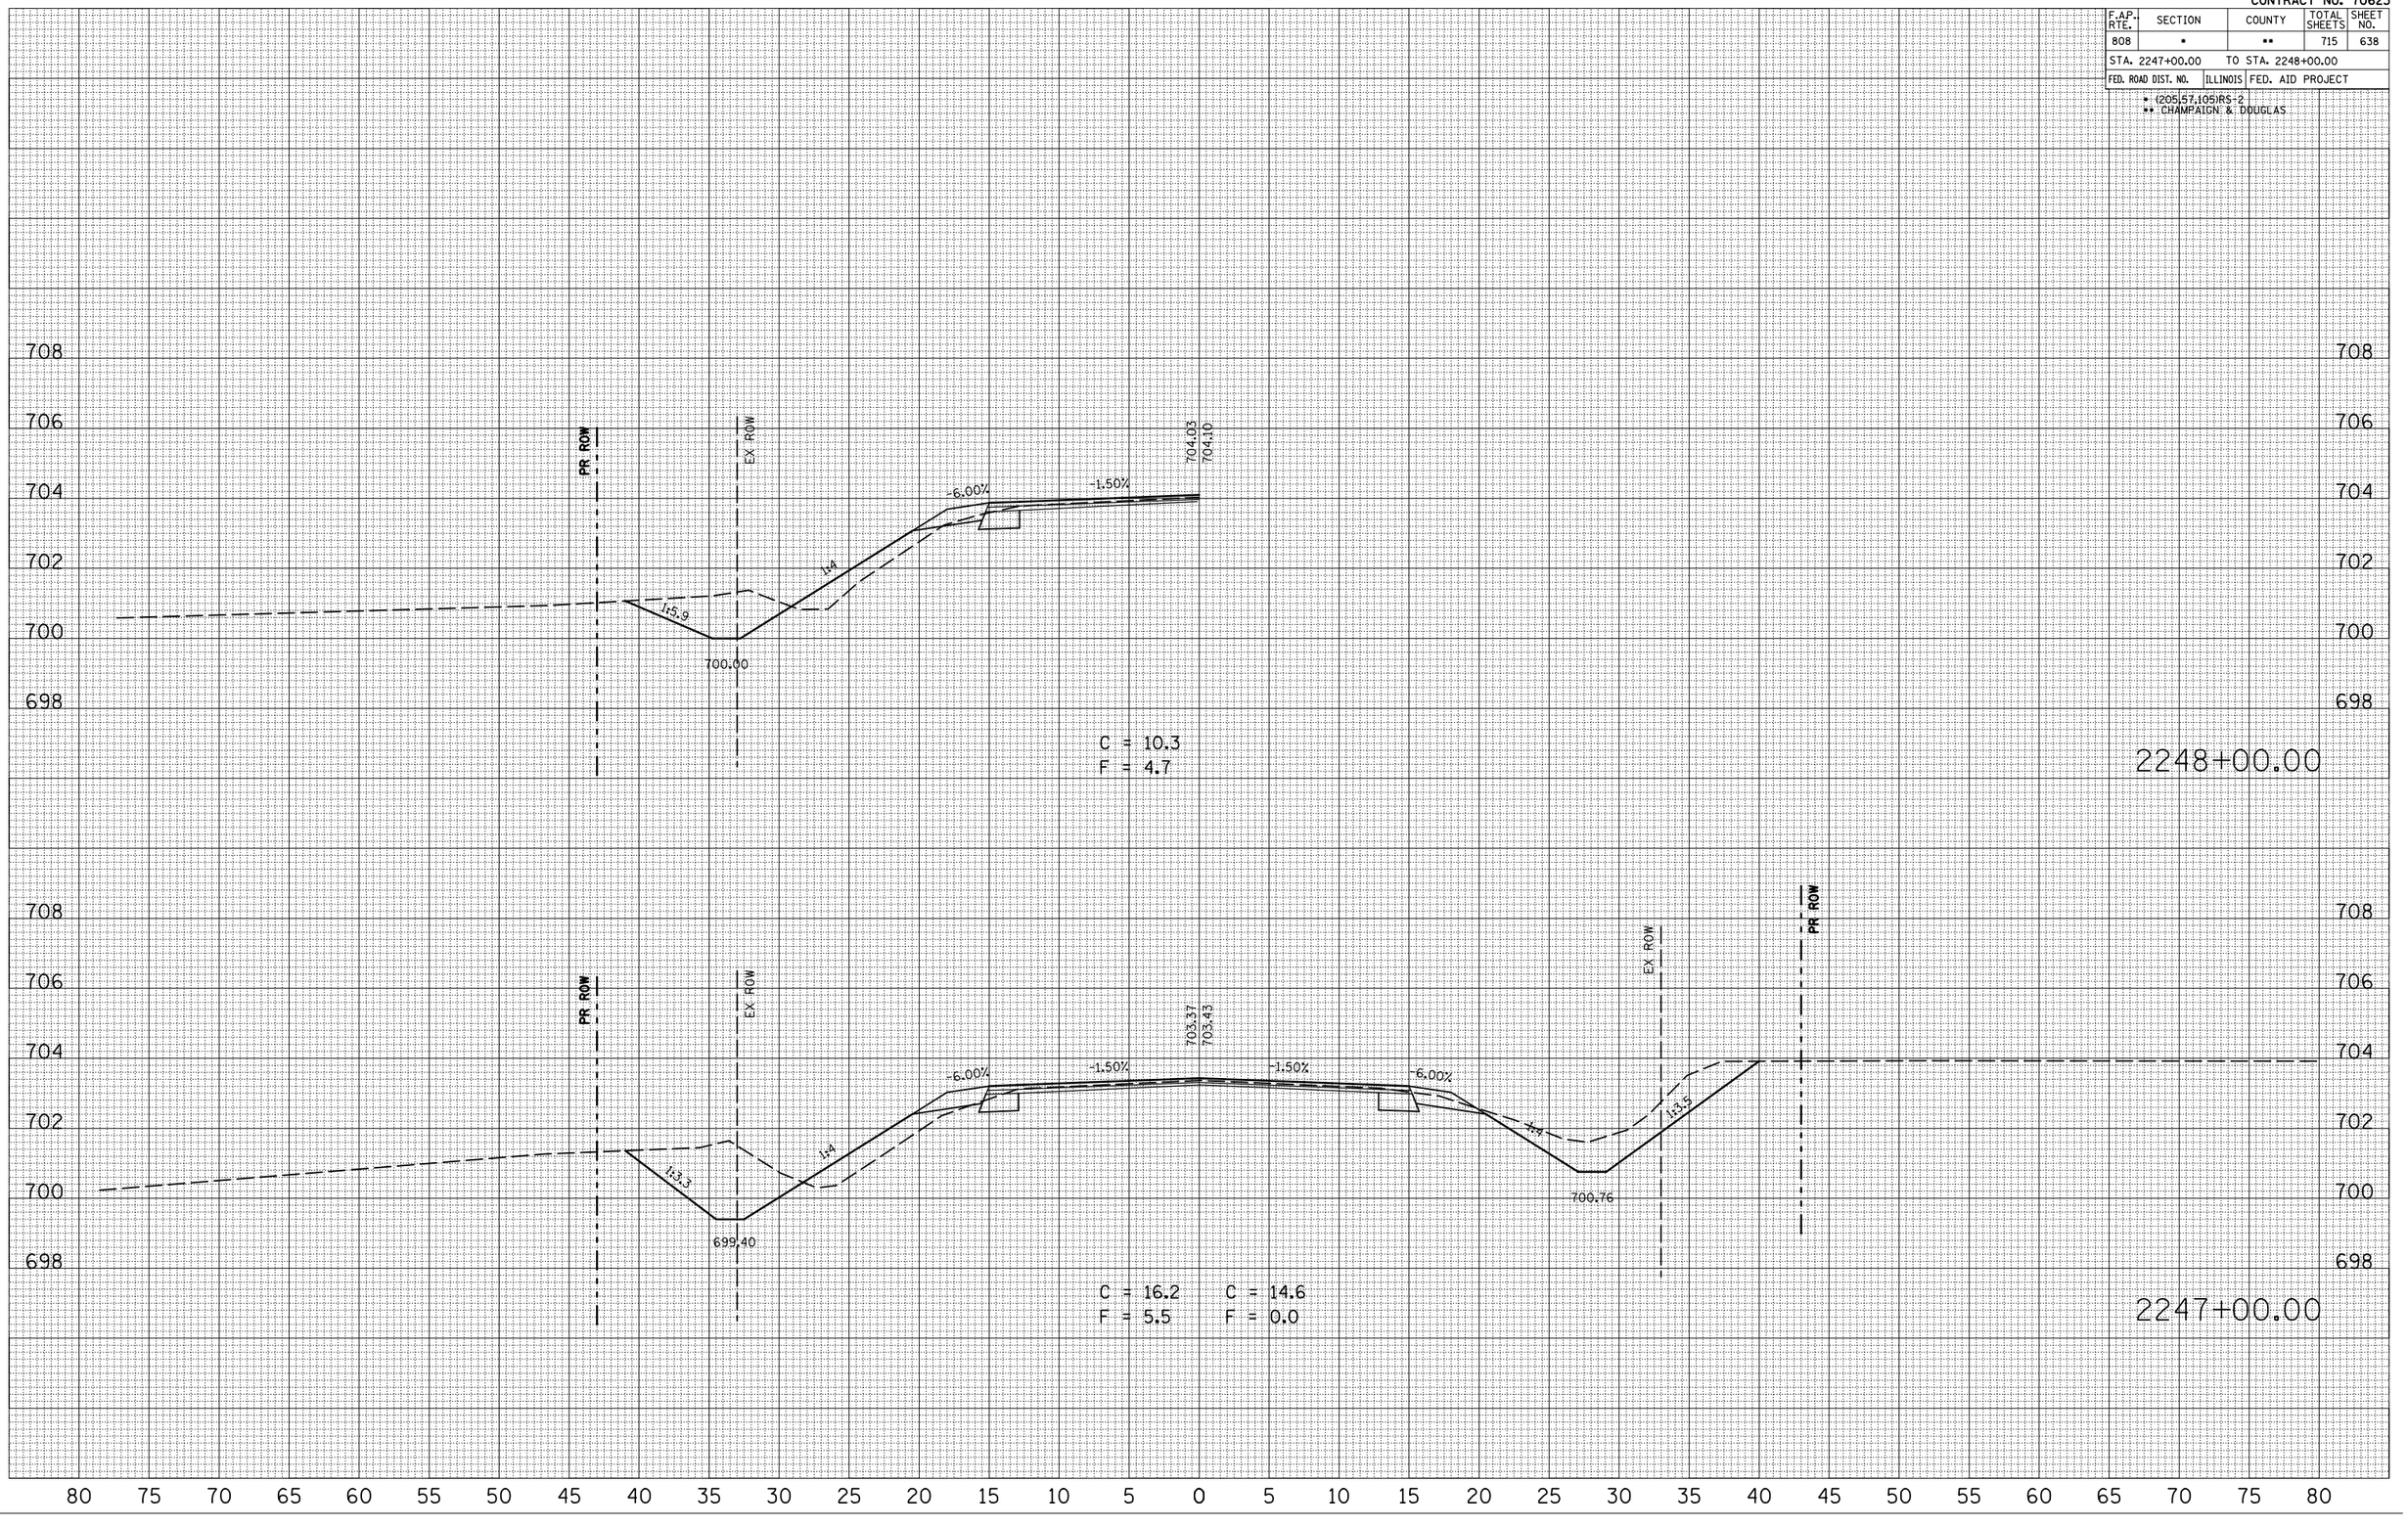

ORIGINAL SURVEY	BY	DATE
NOTE BOOK	SURVEYED	
	PLOTTED	
	TRIANGULATE	
	AREAS	
NO.	AREAS CHECKED	

PLOT DATE = 8/4/2009
FILE NAME = c:\pe_work\PWIDOT\CRAIGRE\d0139822\TYPSXS\craigre.dgn
PLOT SCALE = 10.5882 ' / IN.
USER NAME = craigre