CONTRACT NO. 70623

F.AP. RTE.	SECTION	COUNTY	TOTAL SHEETS	SHEET NO.
808	*	**	715	657
STA. 2269+00.00	TO STA. 2270+00.00			
FED. ROAD DIST. NO.	ILLINOIS	FED. AID PROJECT		

* (205,57,105)RS-2
** CHAMPAIGN & DOUGLAS

NO.	AREAS CHECKED	AREAS	TRIANGULATE	PLOTTED	SURVEYED	BY	DATE

FINAL SURVEY NOTE BOOK

NO.	AREAS CHECKED	AREAS	TRIANGULATE	PLOTTED	SURVEYED	BY	DATE

ORIGINAL SURVEY NOTE BOOK
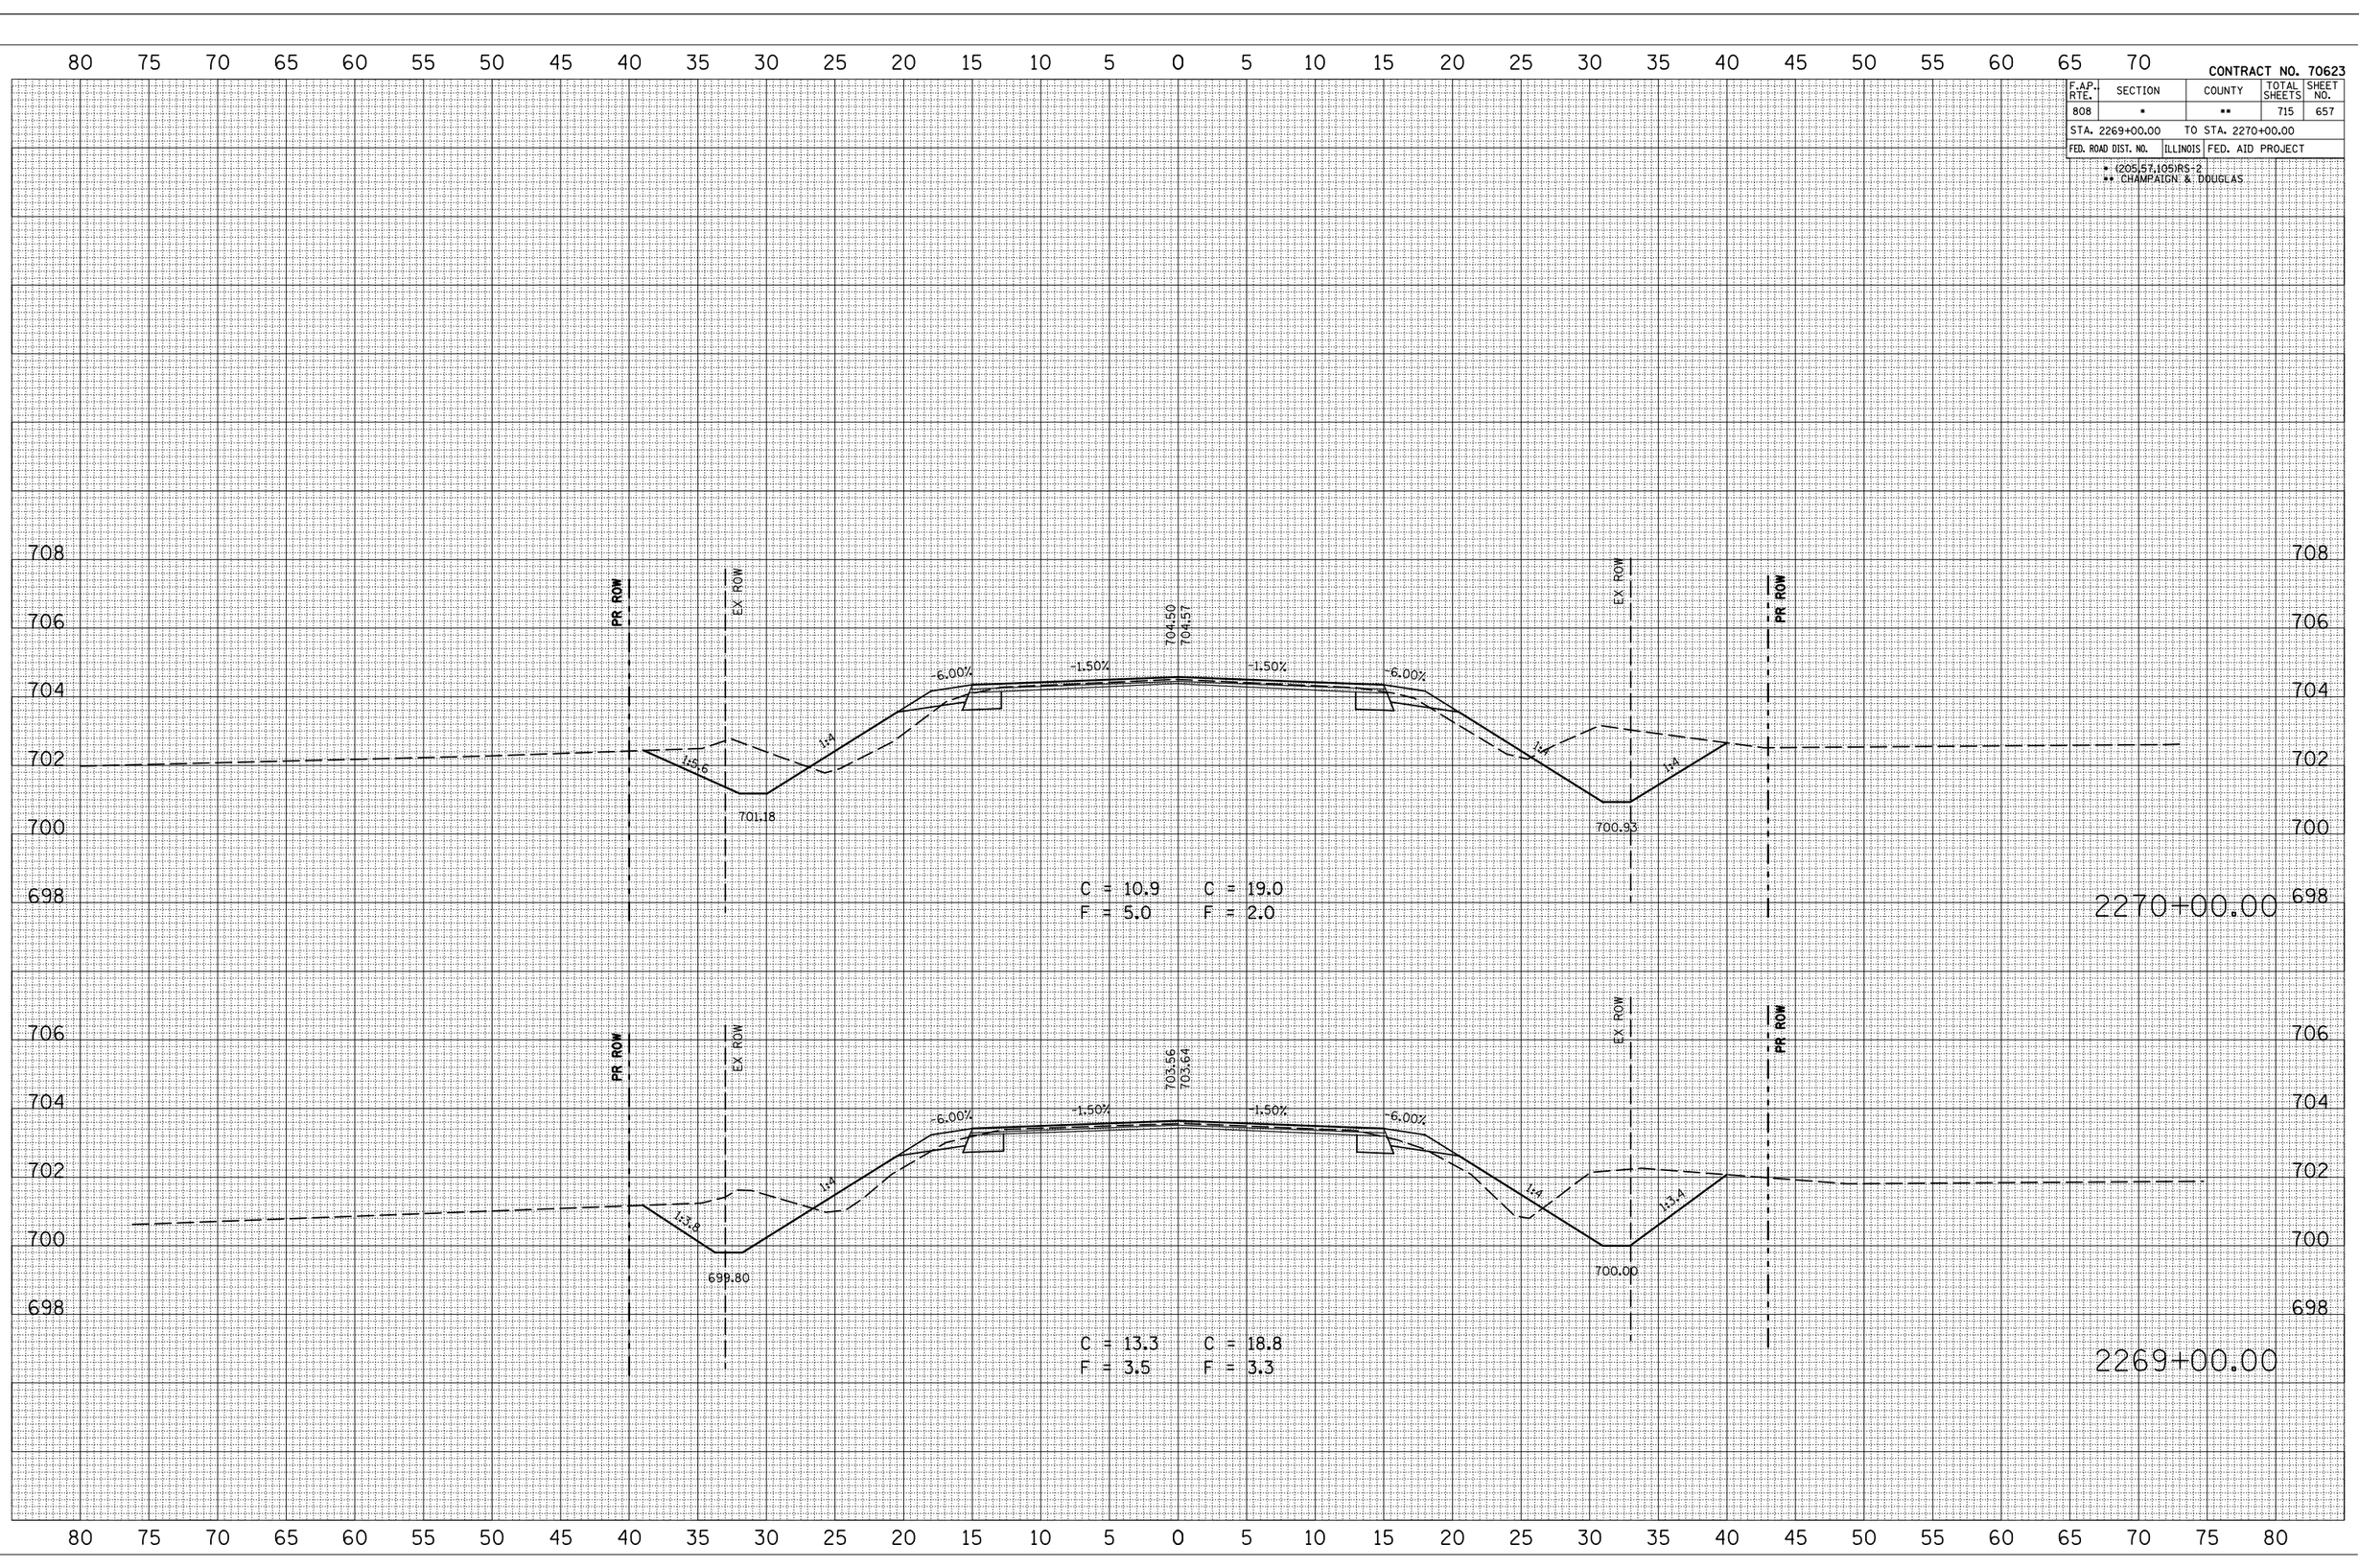
PLOT DATE = 8/4/2009
FILE NAME = c:\pe_work\PWIDOT\CRAIGRE\d0139822\Xsects\2269+00.dgn
PLOT SCALE = 10.5682 ' / IN.
USER NAME = craigre