CONTRACT NO. 70623

F.A.P. RTE.	SECTION	COUNTY	TOTAL SHEETS	SHEET NO.
808	*	**	715	662
STA. 2277+00.00		TO STA. 2278+00.00		
FED. ROAD DIST. NO.	ILLINOIS	FED. AID PROJECT		

* (205,57,105)RS-2
** CHAMPAIGN & DOUGLAS

FINAL SURVEY	BY	DATE
NOTE BOOK	SURVEYED	
NO.	PLOTTED	
	TYPICAL SHEET	
	AREAS	
	AREAS CHECKED	

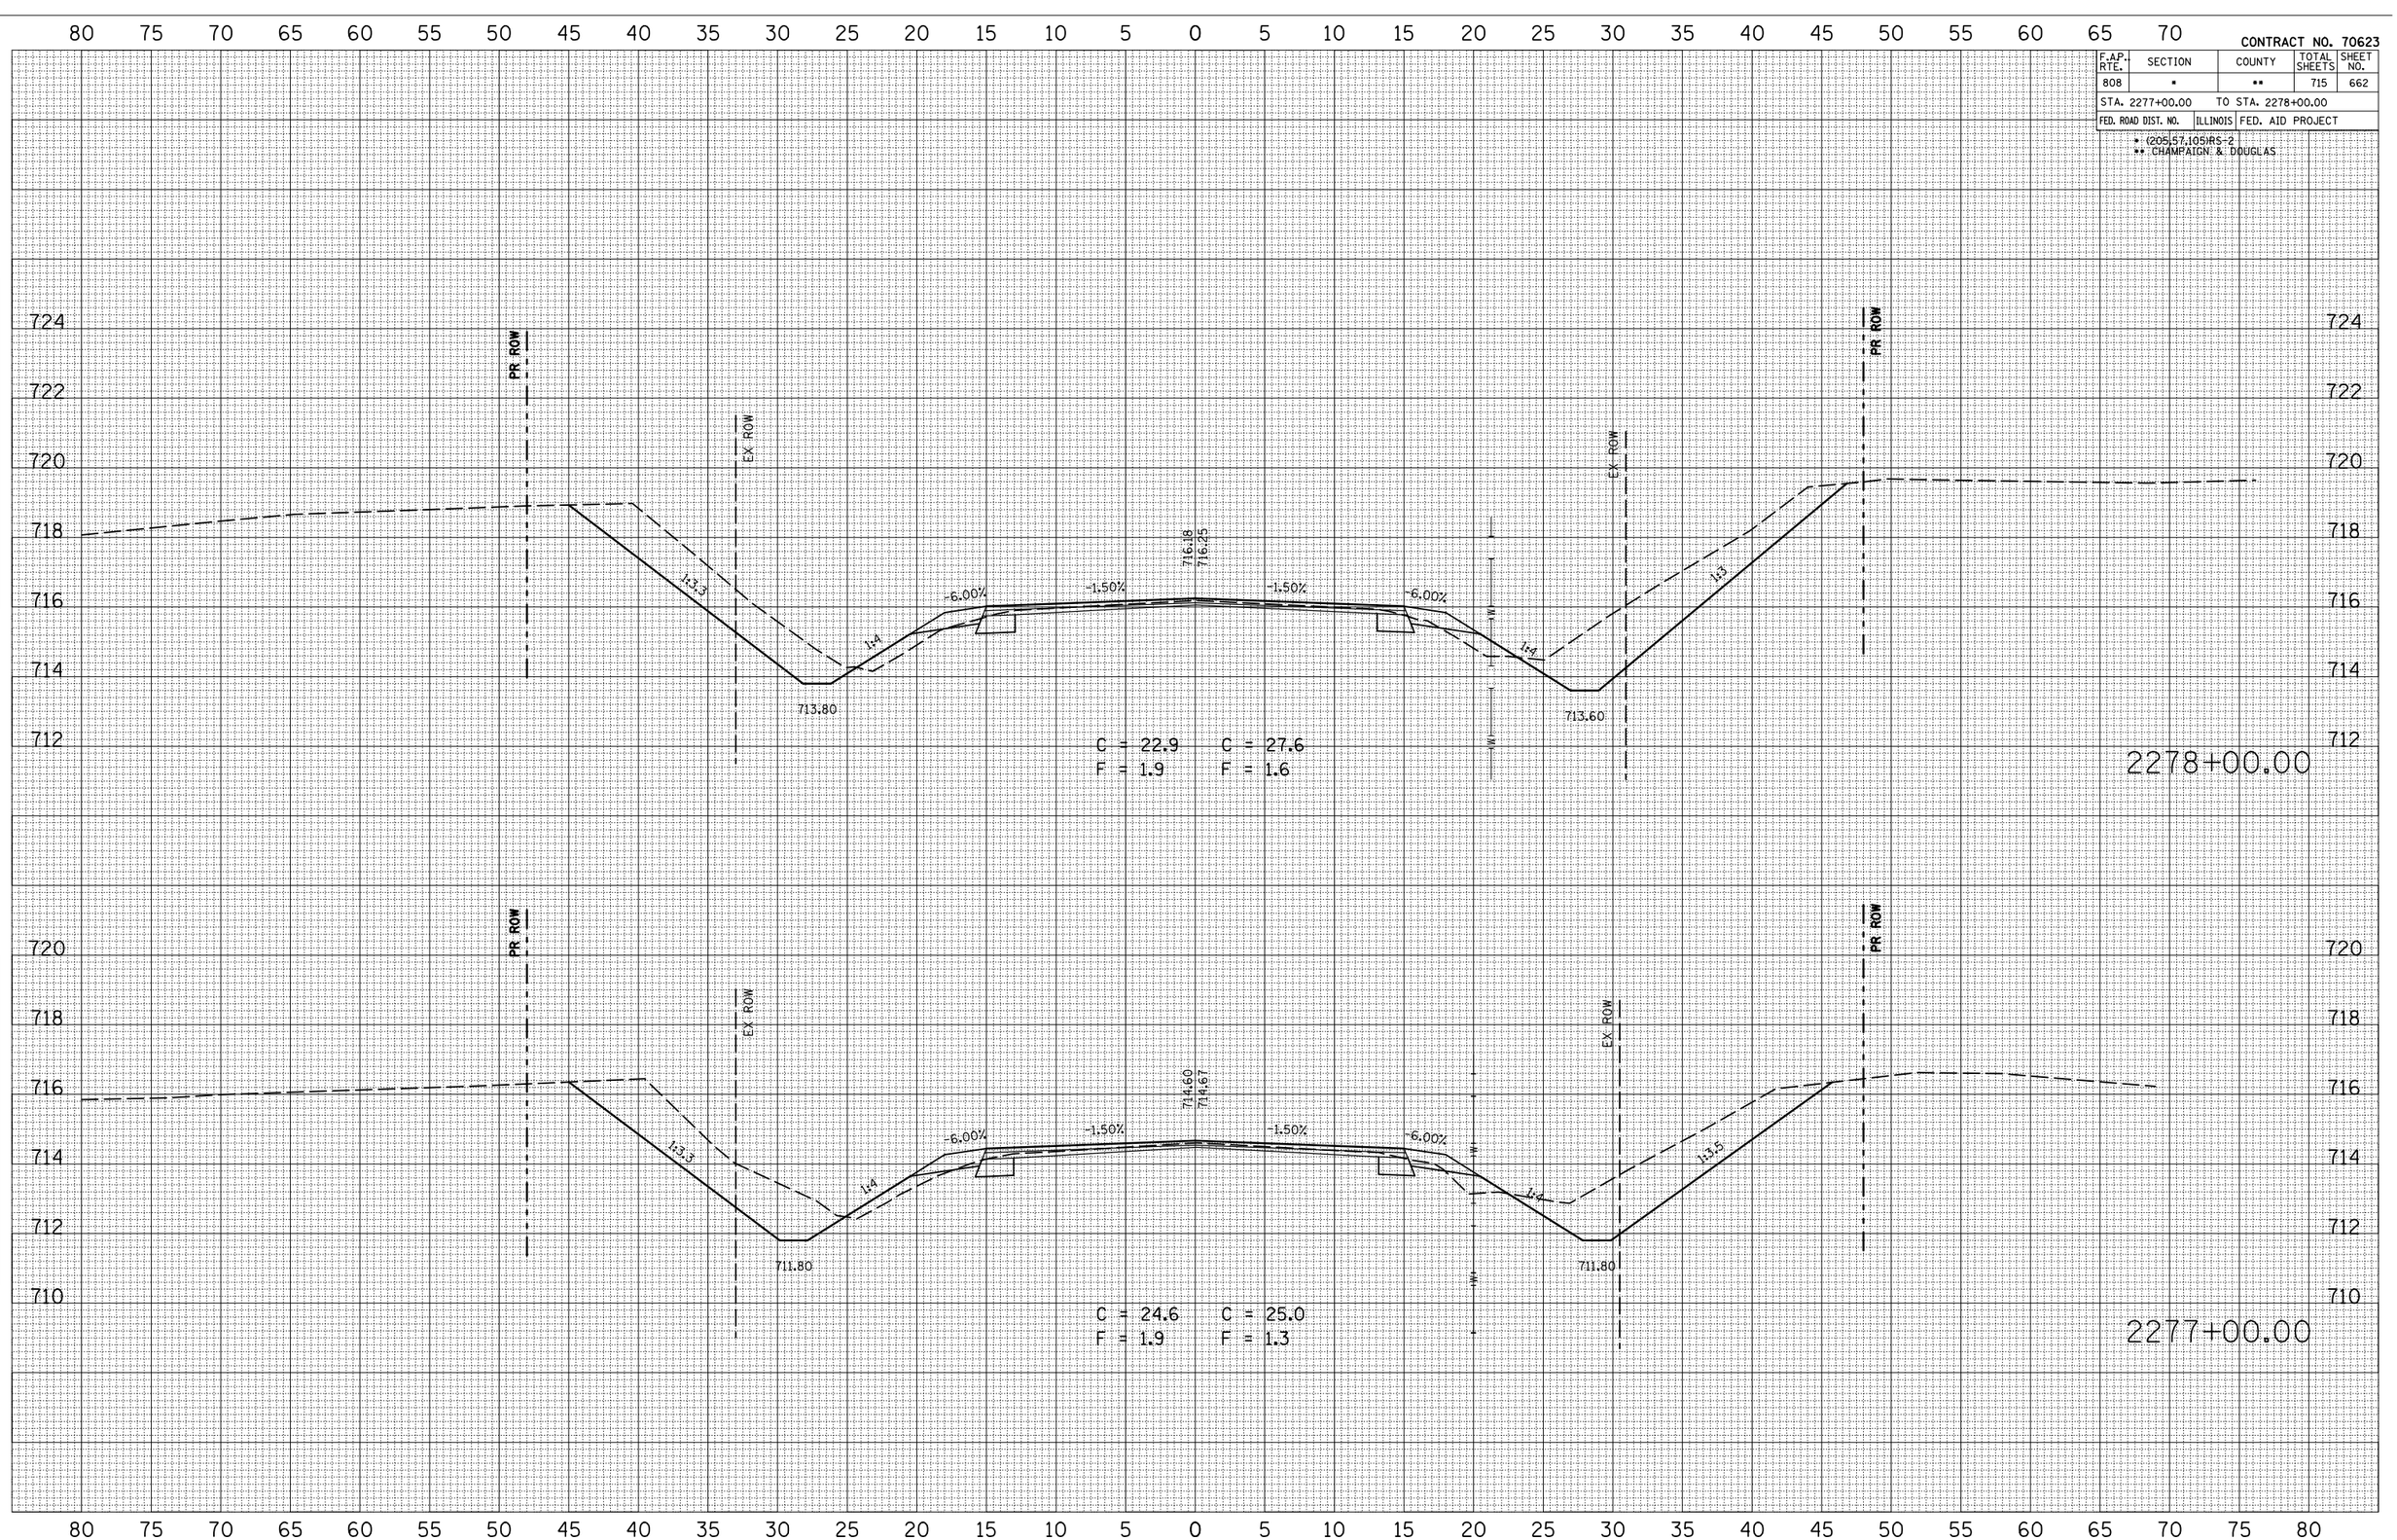

ORIGINAL SURVEY	BY	DATE
NOTE BOOK	SURVEYED	
NO.	PLOTTED	
	TYPICAL SHEET	
	AREAS	
	AREAS CHECKED	

PLOT DATE = 8/4/2009
FILE NAME = c:\pe_work\PWIDOT\CRAIGRE\d0139822\TYP0003.dgn
PLOT SCALE = 10.5982 ' / IN.
USER NAME = craigre