CONTRACT NO. 70623

F.A.P. RTE.	SECTION	COUNTY	TOTAL SHEETS	SHEET NO.
808	*	**	715	670
STA. 2286+90.00		TO STA. 2287+00.00		
FED. ROAD DIST. NO.	ILLINOIS	FED. AID PROJECT		

* (205,57,105)RS-2
** CHAMPAIGN & DOUGLAS

FINAL SURVEY	BY	DATE
NOTE BOOK	SURVEYED	
	PLOTTED	
	TYPICAL SHEET	
NO.	AREAS	
	AREAS CHECKED	

ORIGINAL SURVEY	BY	DATE
	SURVEYED	
	PLOTTED	
	TYPICAL SHEET	
	AREAS	
NO.	AREAS CHECKED	
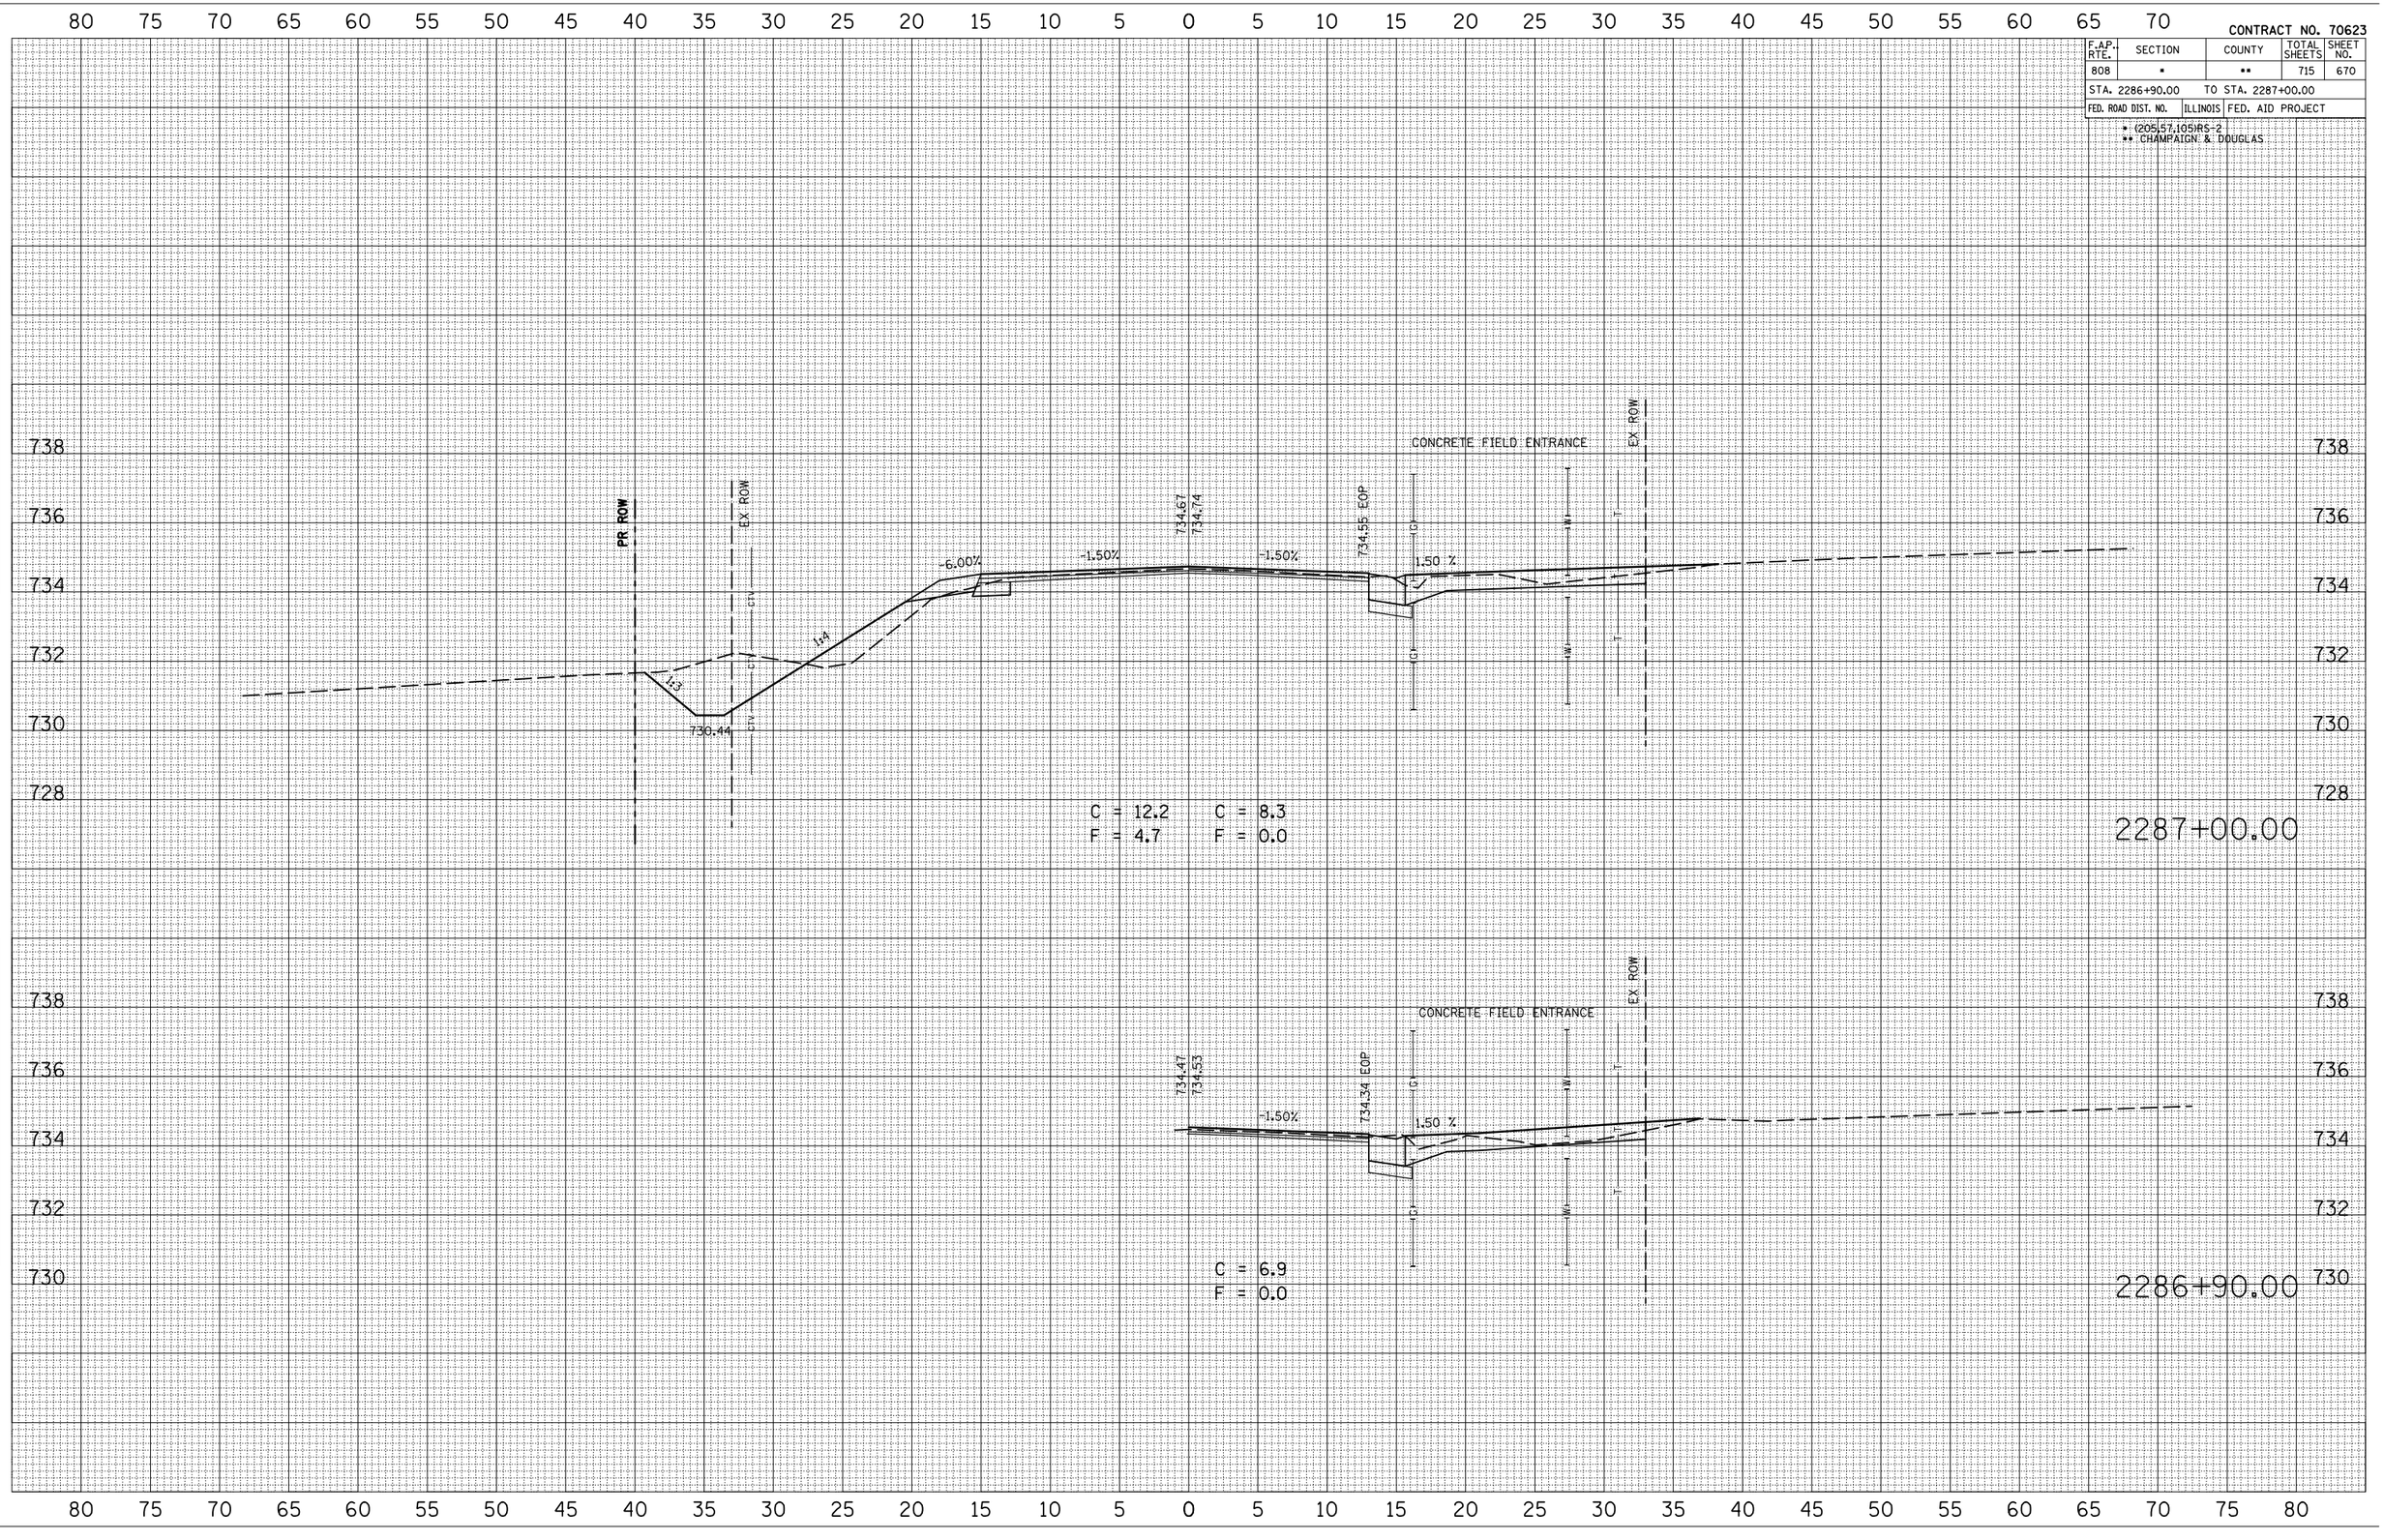
PLOT DATE = 8/4/2009
FILE NAME = c:\pe_work\prodot\craigre\d0139425\702623sht_typ.dgn
PLOT SCALE = 10.5982 ' / IN.
USER NAME = craigre