CONTRACT NO. 70623

F.A.P. RTE.	SECTION	COUNTY	TOTAL SHEETS	SHEET NO.
808	*	**	715	683
STA. 2295+60.00		TO STA. 2296+00.00		
FED. ROAD DIST. NO.	ILLINOIS	FED. AID PROJECT		

*: (205,57,105)RS-2
**: CHAMPAIGN & DOUGLAS

FINAL SURVEY	NOTE BOOK	NO.	BY	DATE
SURVEYED				
PLOTTED				
TRANSFERRED				
AREAS				
AREAS CHECKED				

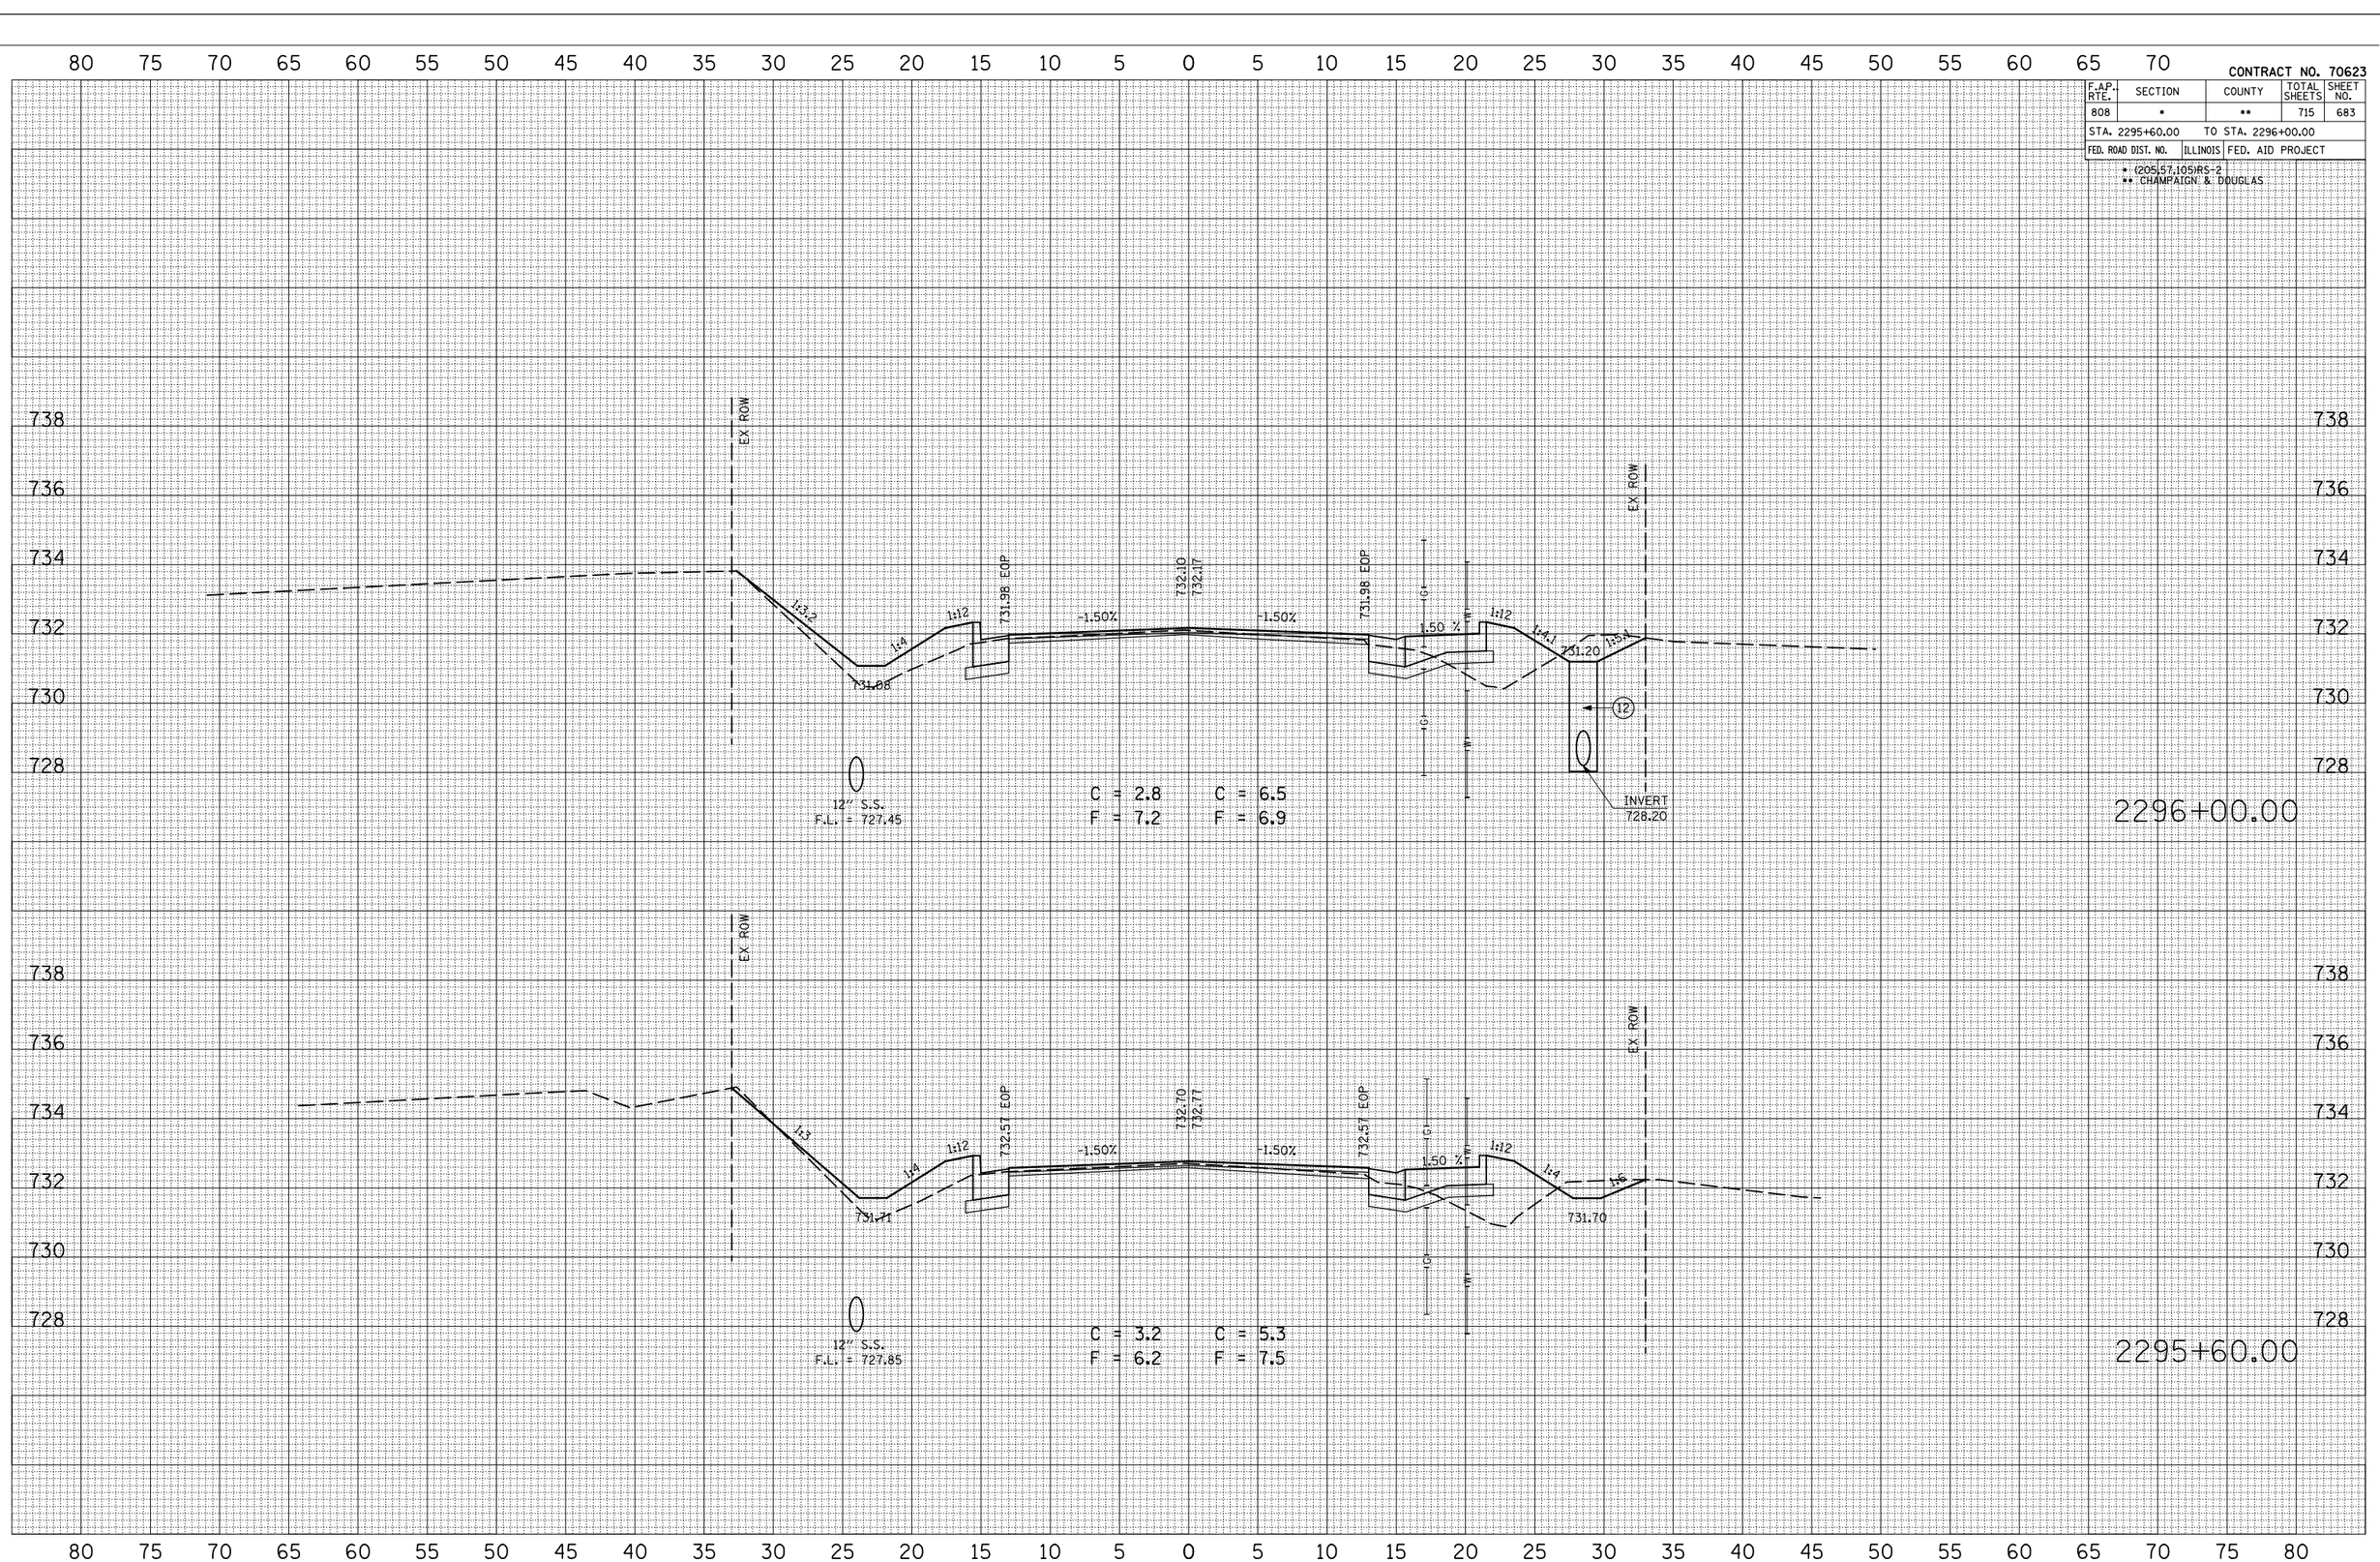

ORIGINAL SURVEY	NOTE BOOK	NO.	BY	DATE
SURVEYED				
PLOTTED				
TRANSFERRED				
AREAS				
AREAS CHECKED				

PLOT DATE = 8/4/2009
FILE NAME = c:\pe_work\prelot\craigre\d0139425\701623sht_xsec.dgn
PLOT SCALE = 10.5982 ' / IN.
USER NAME = craigre