CONTRACT NO. 70623

F.A.P. RTE.	SECTION	COUNTY	TOTAL SHEETS	SHEET NO.
808	*	**	715	705
STA. 2305+70.00		TO STA. 2305+75.00		
FED. ROAD DIST. NO.	ILLINOIS	FED. AID PROJECT		

* (205,57,105)RS-2
** CHAMPAIGN & DOUGLAS

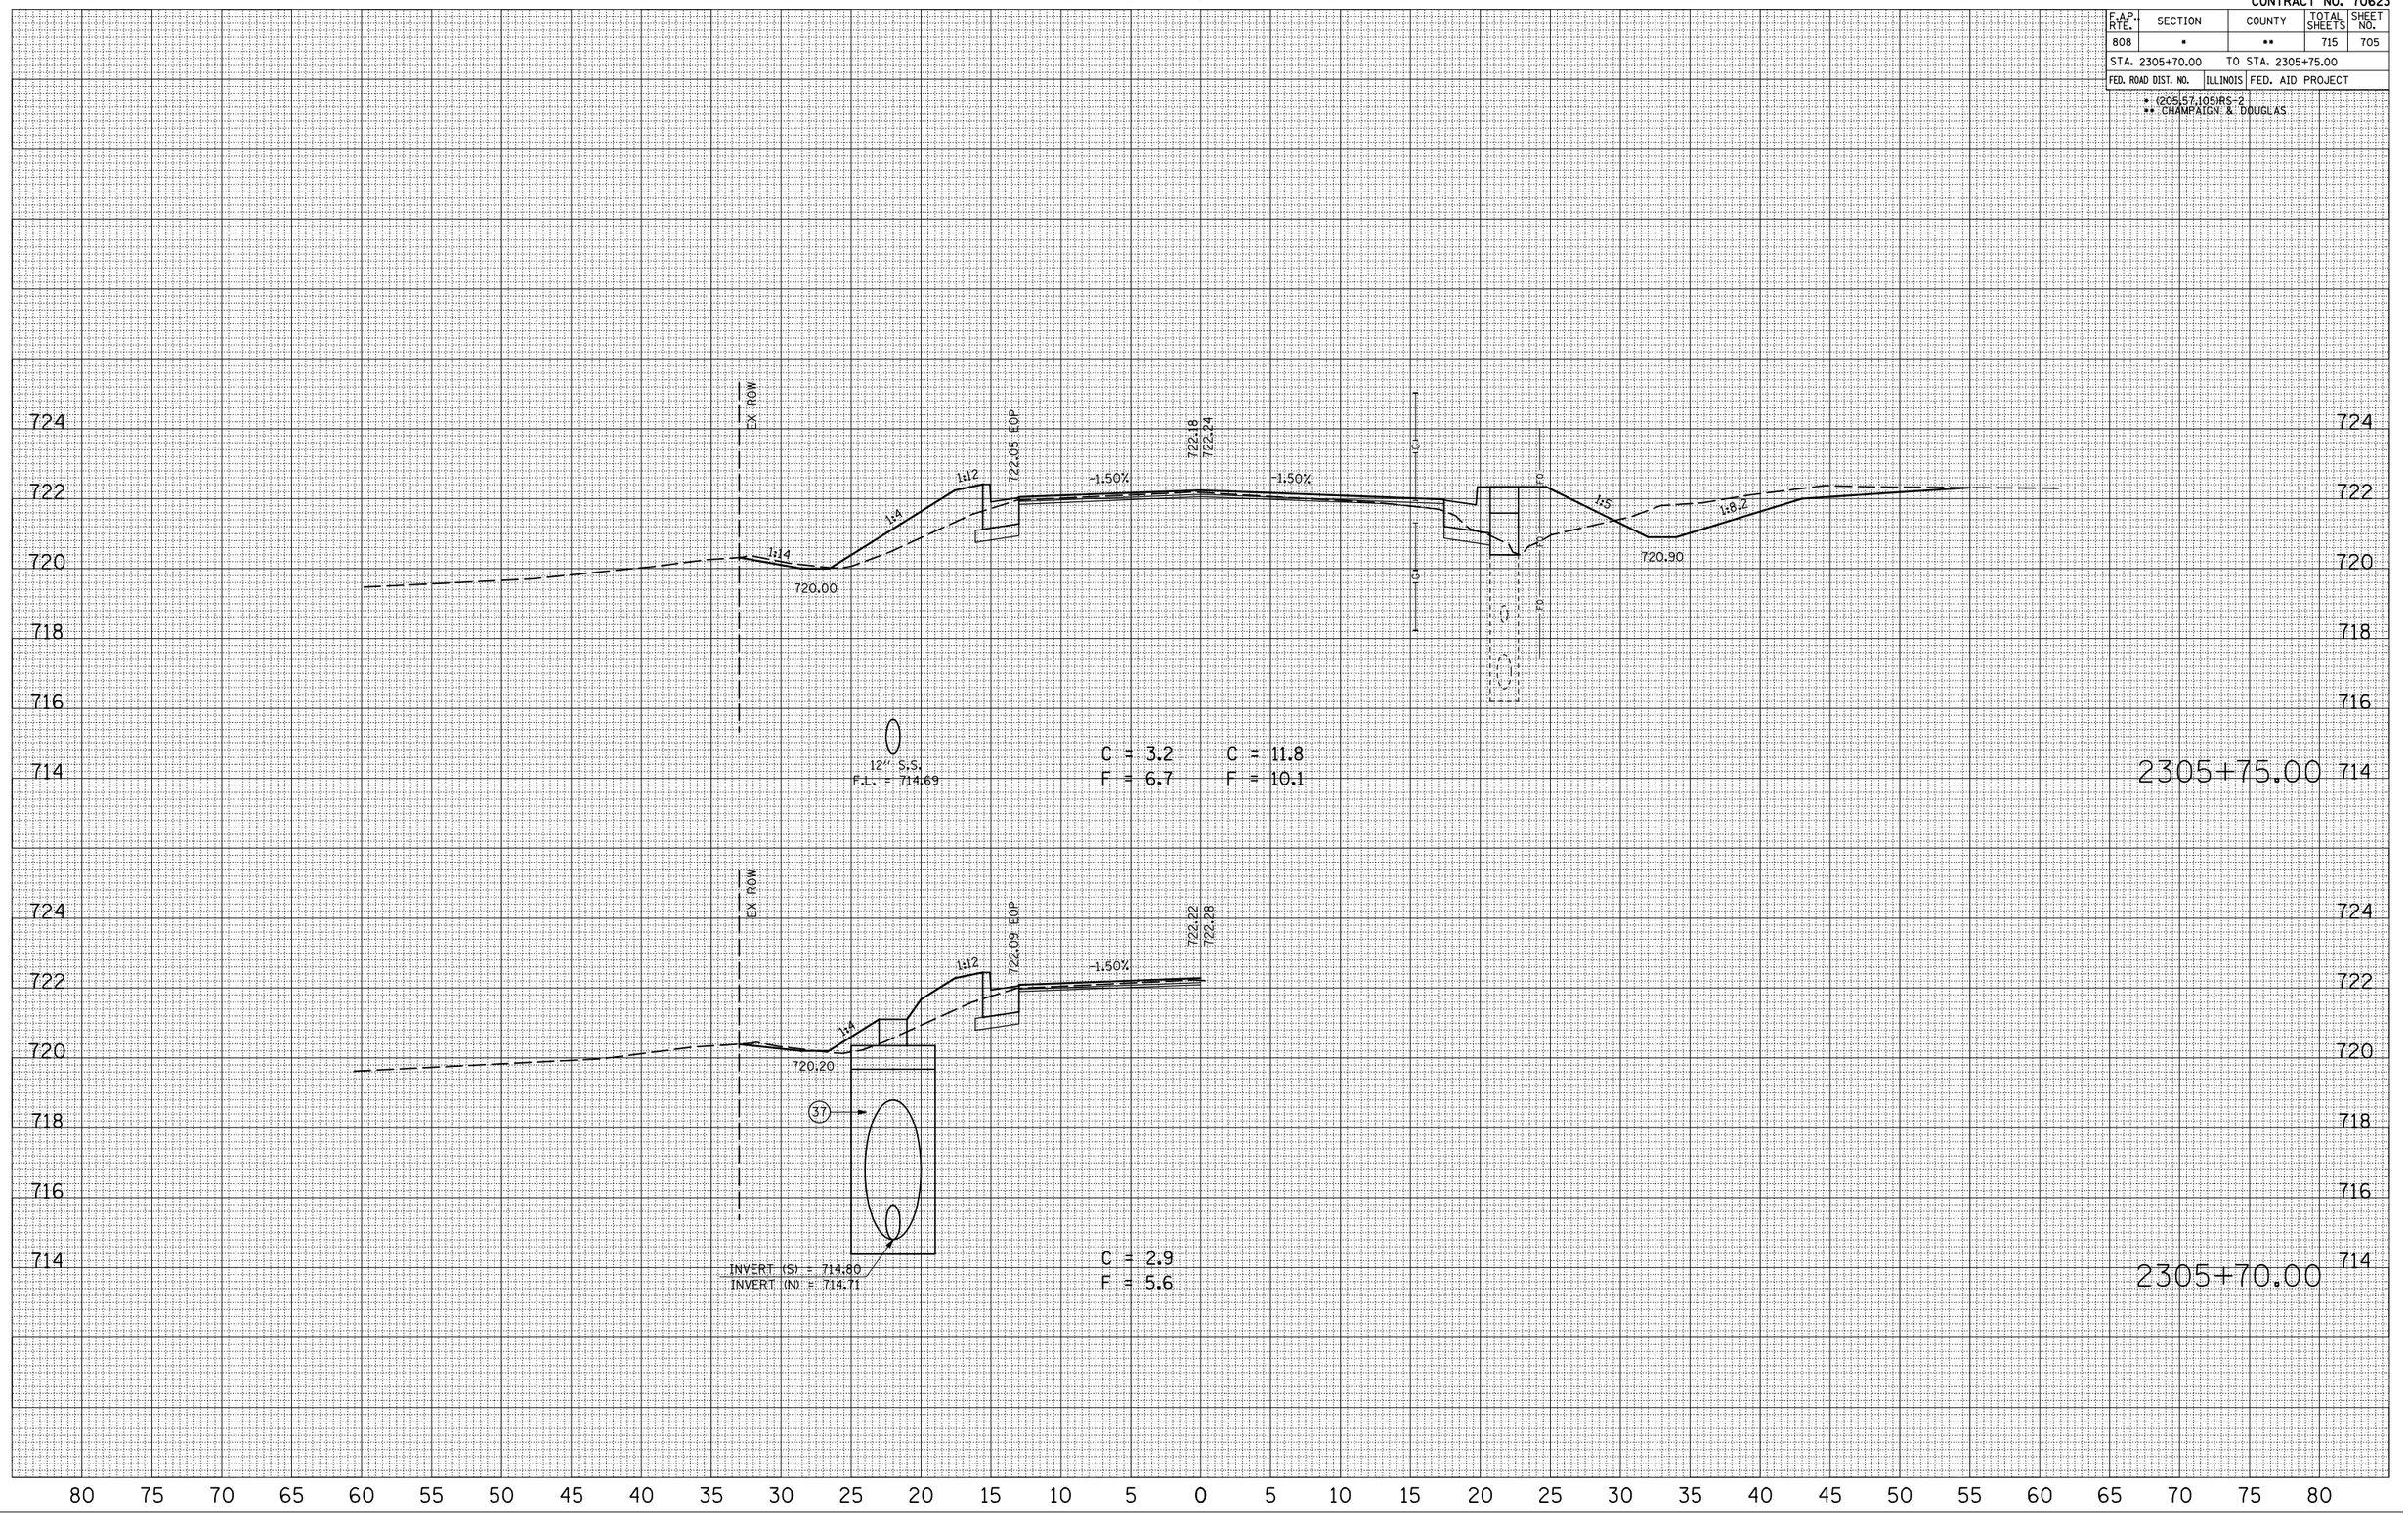

FINAL SURVEY — NOTE BOOK — NO. — SURVEYED — PLOTTED — TRANS. AREAS — AREAS CHECKED — BY — DATE

ORIGINAL SURVEY — NO. — SURVEYED — PLOTTED — TRANS. AREAS — AREAS CHECKED — BY — DATE

PLOT DATE = 8/4/2009
FILE NAME = c:\pe_work\pwidot\crosgre\d0139425\X705705.dgn
PLOT SCALE = 10.5882 ' / IN.
USER NAME = crosgre