F.A.I. RTE.	SECTION	COUNTY	TOTAL SHEETS	SHEET NO.
55	*	McLEAN	310	251
STA. 37+000.000		TO STA. 37+050.000		
FED. ROAD DIST. NO.		ILLINOIS	FED. AID PROJECT	

* (57-4)R, HBY, HBR, (57-4VB)DM
CONTRACT NO. 70757

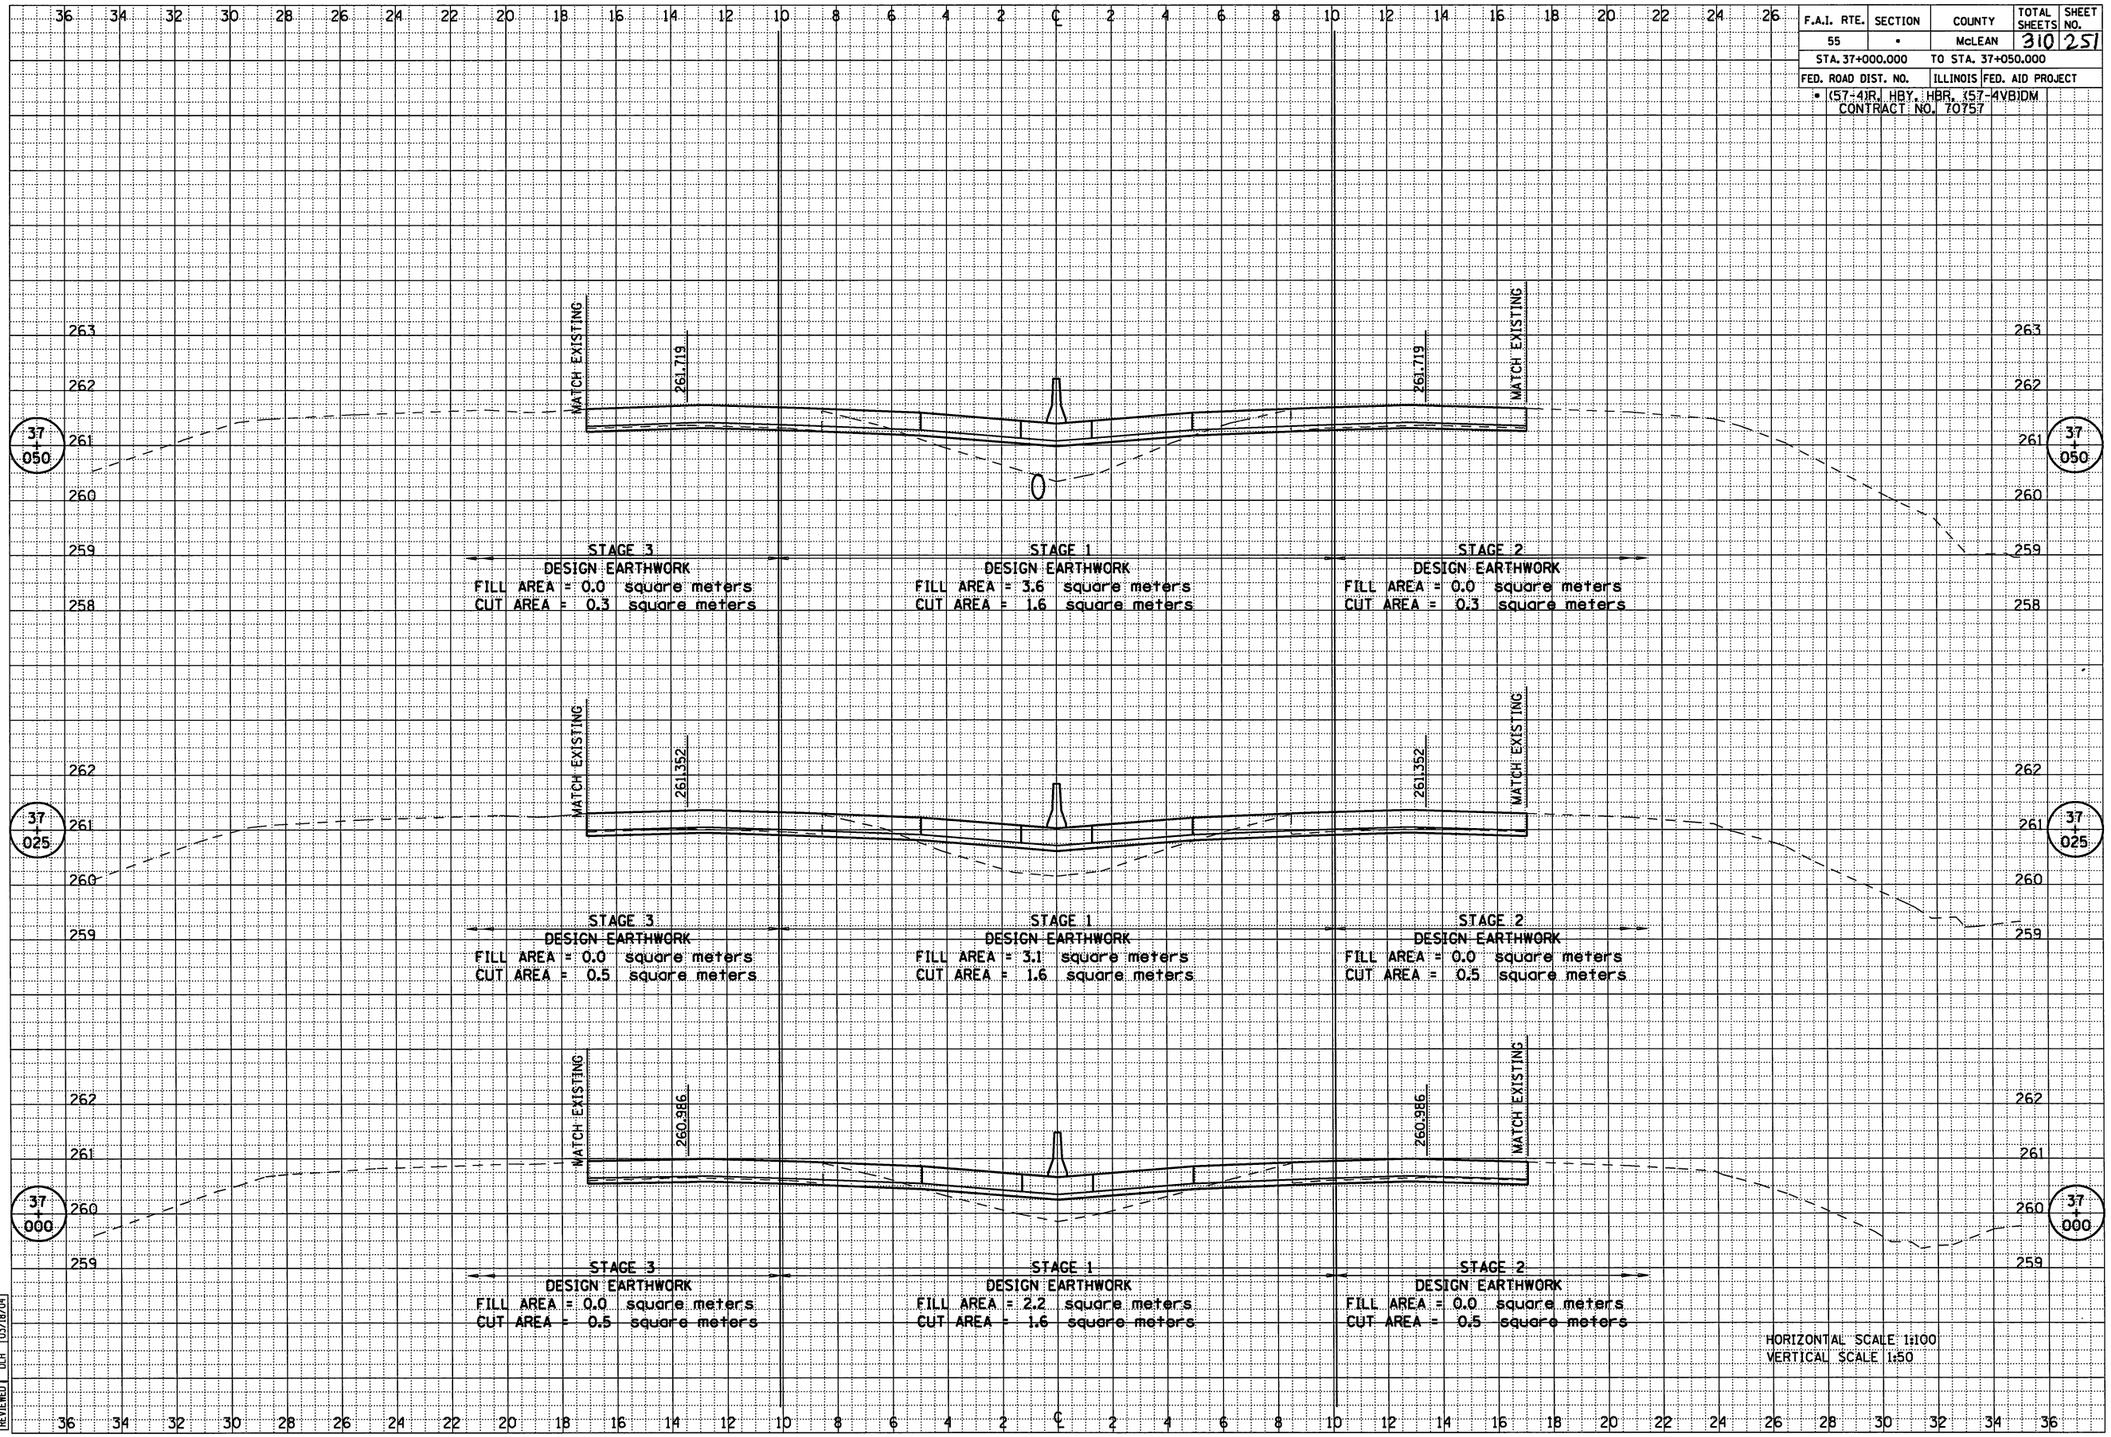

FINAL SURVEY	BY	DATE
SURVEYED		
PLOTTED		
TRAVERSE		
NOTE BOOK	AREAS	
NO.	AREAS CHECKED	

ORIGINAL SURVEY	BY	DATE
SURVEYED		
PLOTTED		
TRAVERSE		
NOTE BOOK	AREAS	
NO.	AREAS CHECKED	

LAYOUT		04/18/01
DRAWN	DLH	04/18/01
REVIEWED		03/18/04

4/15/2009
$FILE$