F.A.I. RTE.	SECTION	COUNTY	TOTAL SHEETS	SHEET NO.
55	•	McLEAN	310	275
STA. 38+800.000		TO STA. 38+850.000		
FED. ROAD DIST. NO.		ILLINOIS	FED. AID PROJECT	

• (57-4)R, HBY, HBR, (57-4VB)DM
CONTRACT NO. 70757

FINAL SURVEY	SURVEYED	BY	DATE
NOTE BOOK	PLOTTED		
NO.	TEMPLATE		
	AREAS		
	AREAS CHECKED		

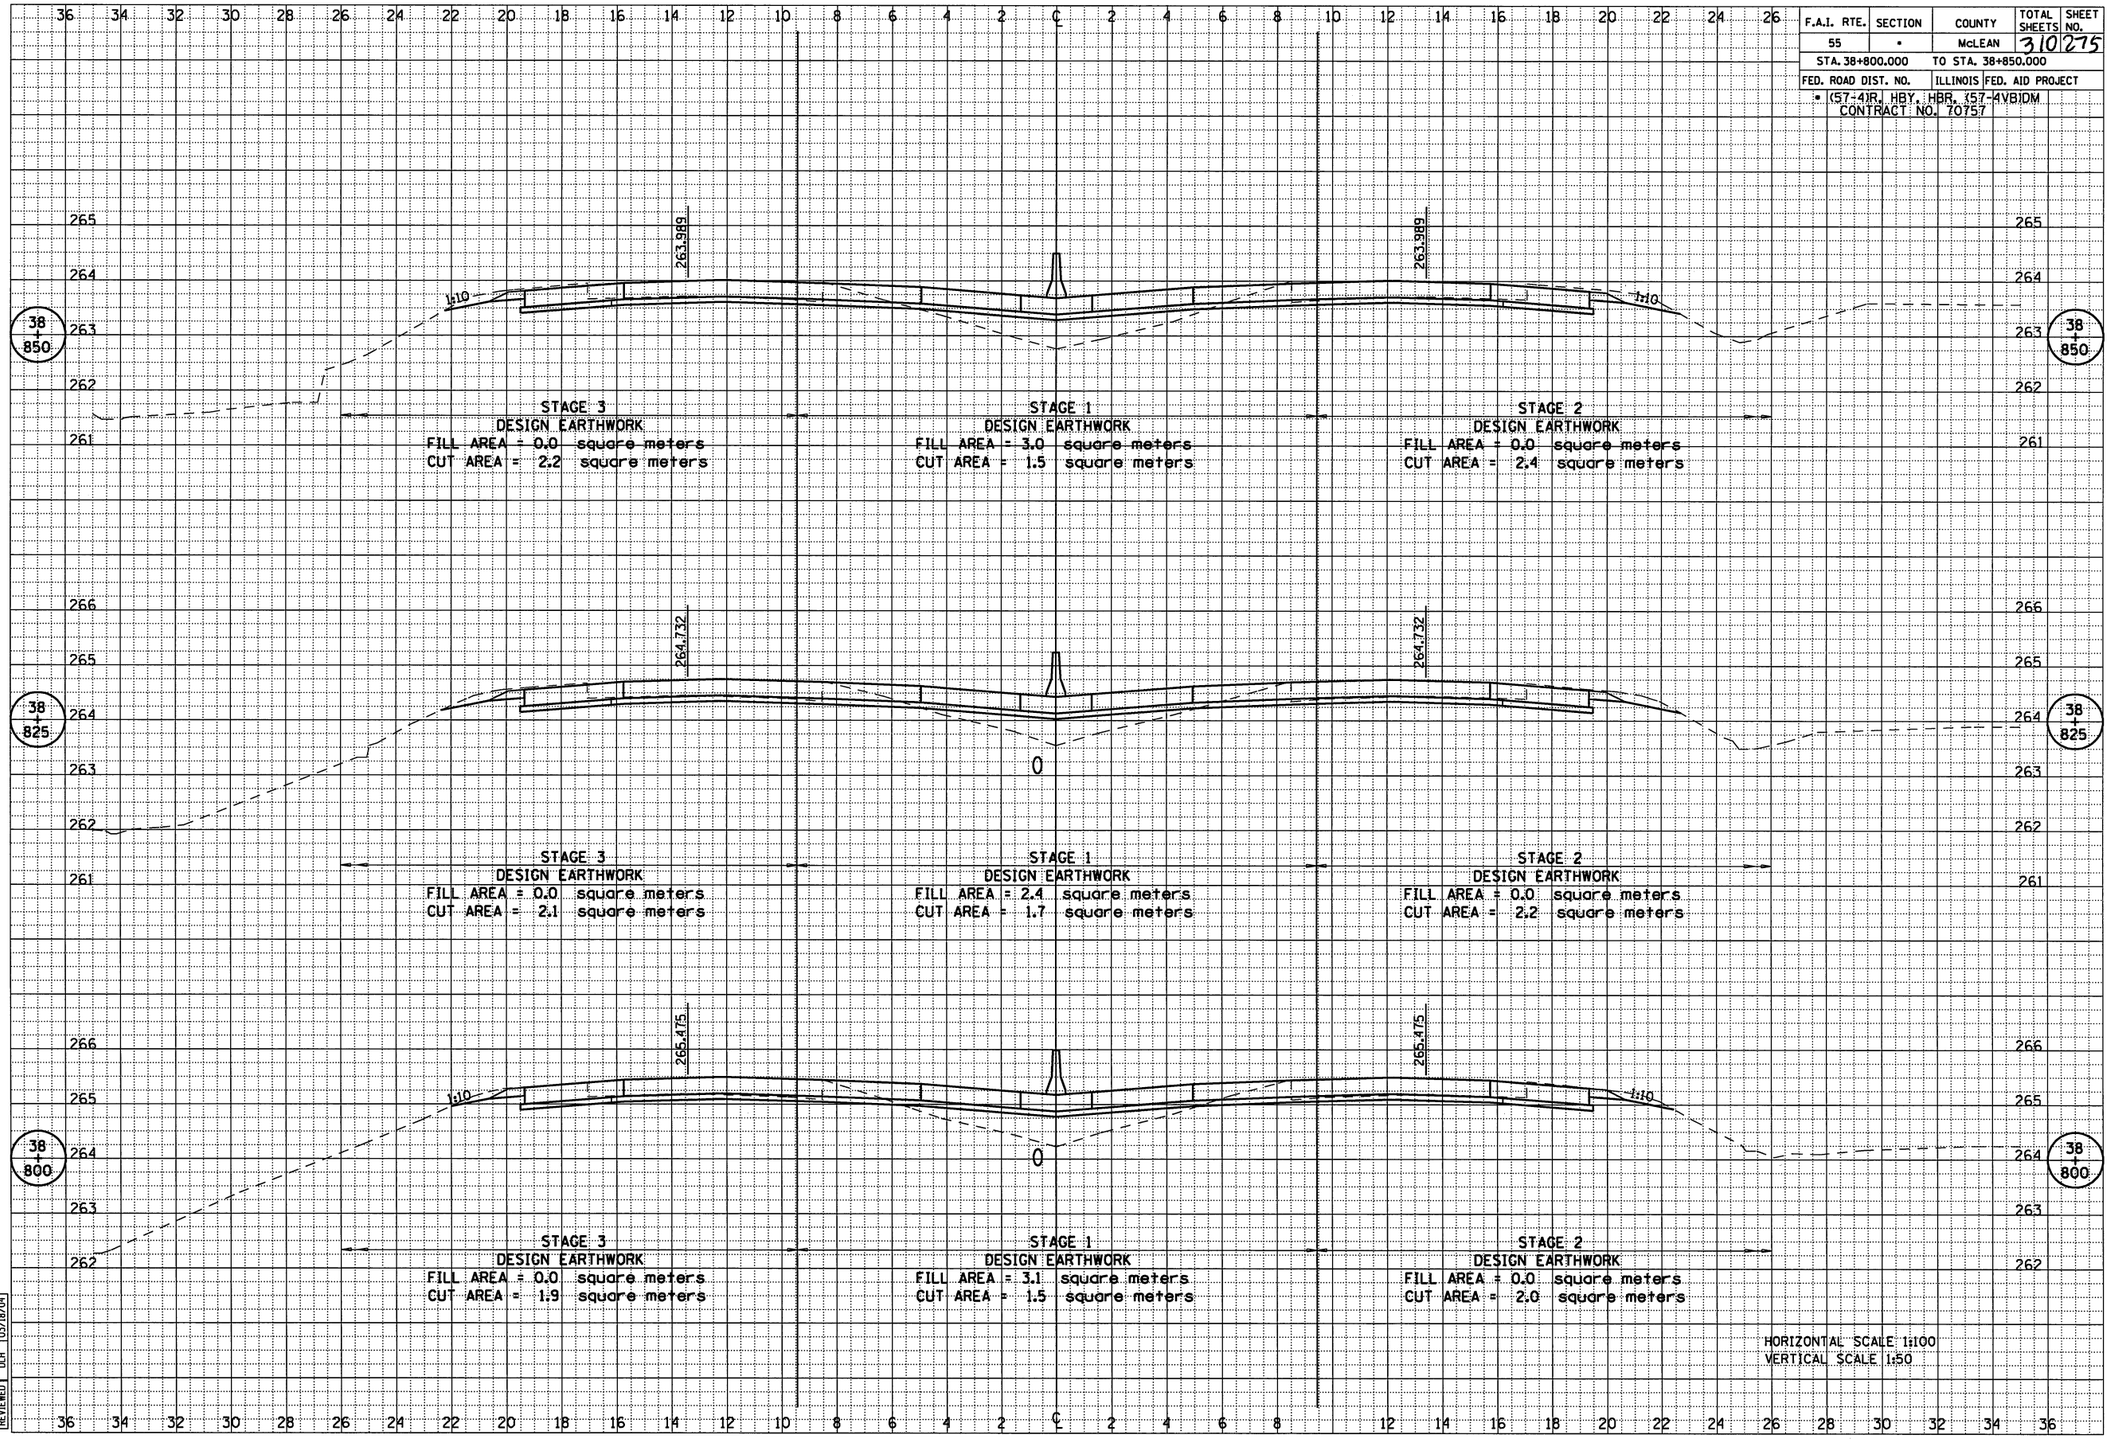

ORIGINAL SURVEY	SURVEYED	BY	DATE
NOTE BOOK	PLOTTED		
NO.	TEMPLATE		
	AREAS		
	AREAS CHECKED		

LAYOUT		04/18/01
DRAWN	DLH	04/18/01
REVIEWED		03/18/04

4/16/2009
#FILE#