F.A.I. RTE.	SECTION	COUNTY	TOTAL SHEETS	SHEET NO.
55	•	McLEAN	310	276
STA. 38+875.000		TO STA. 38+925.000		
FED. ROAD DIST. NO.		ILLINOIS	FED. AID PROJECT	
• (57-4)R, HBY, HBR, (57-4VB)DM				
CONTRACT NO. 70757				

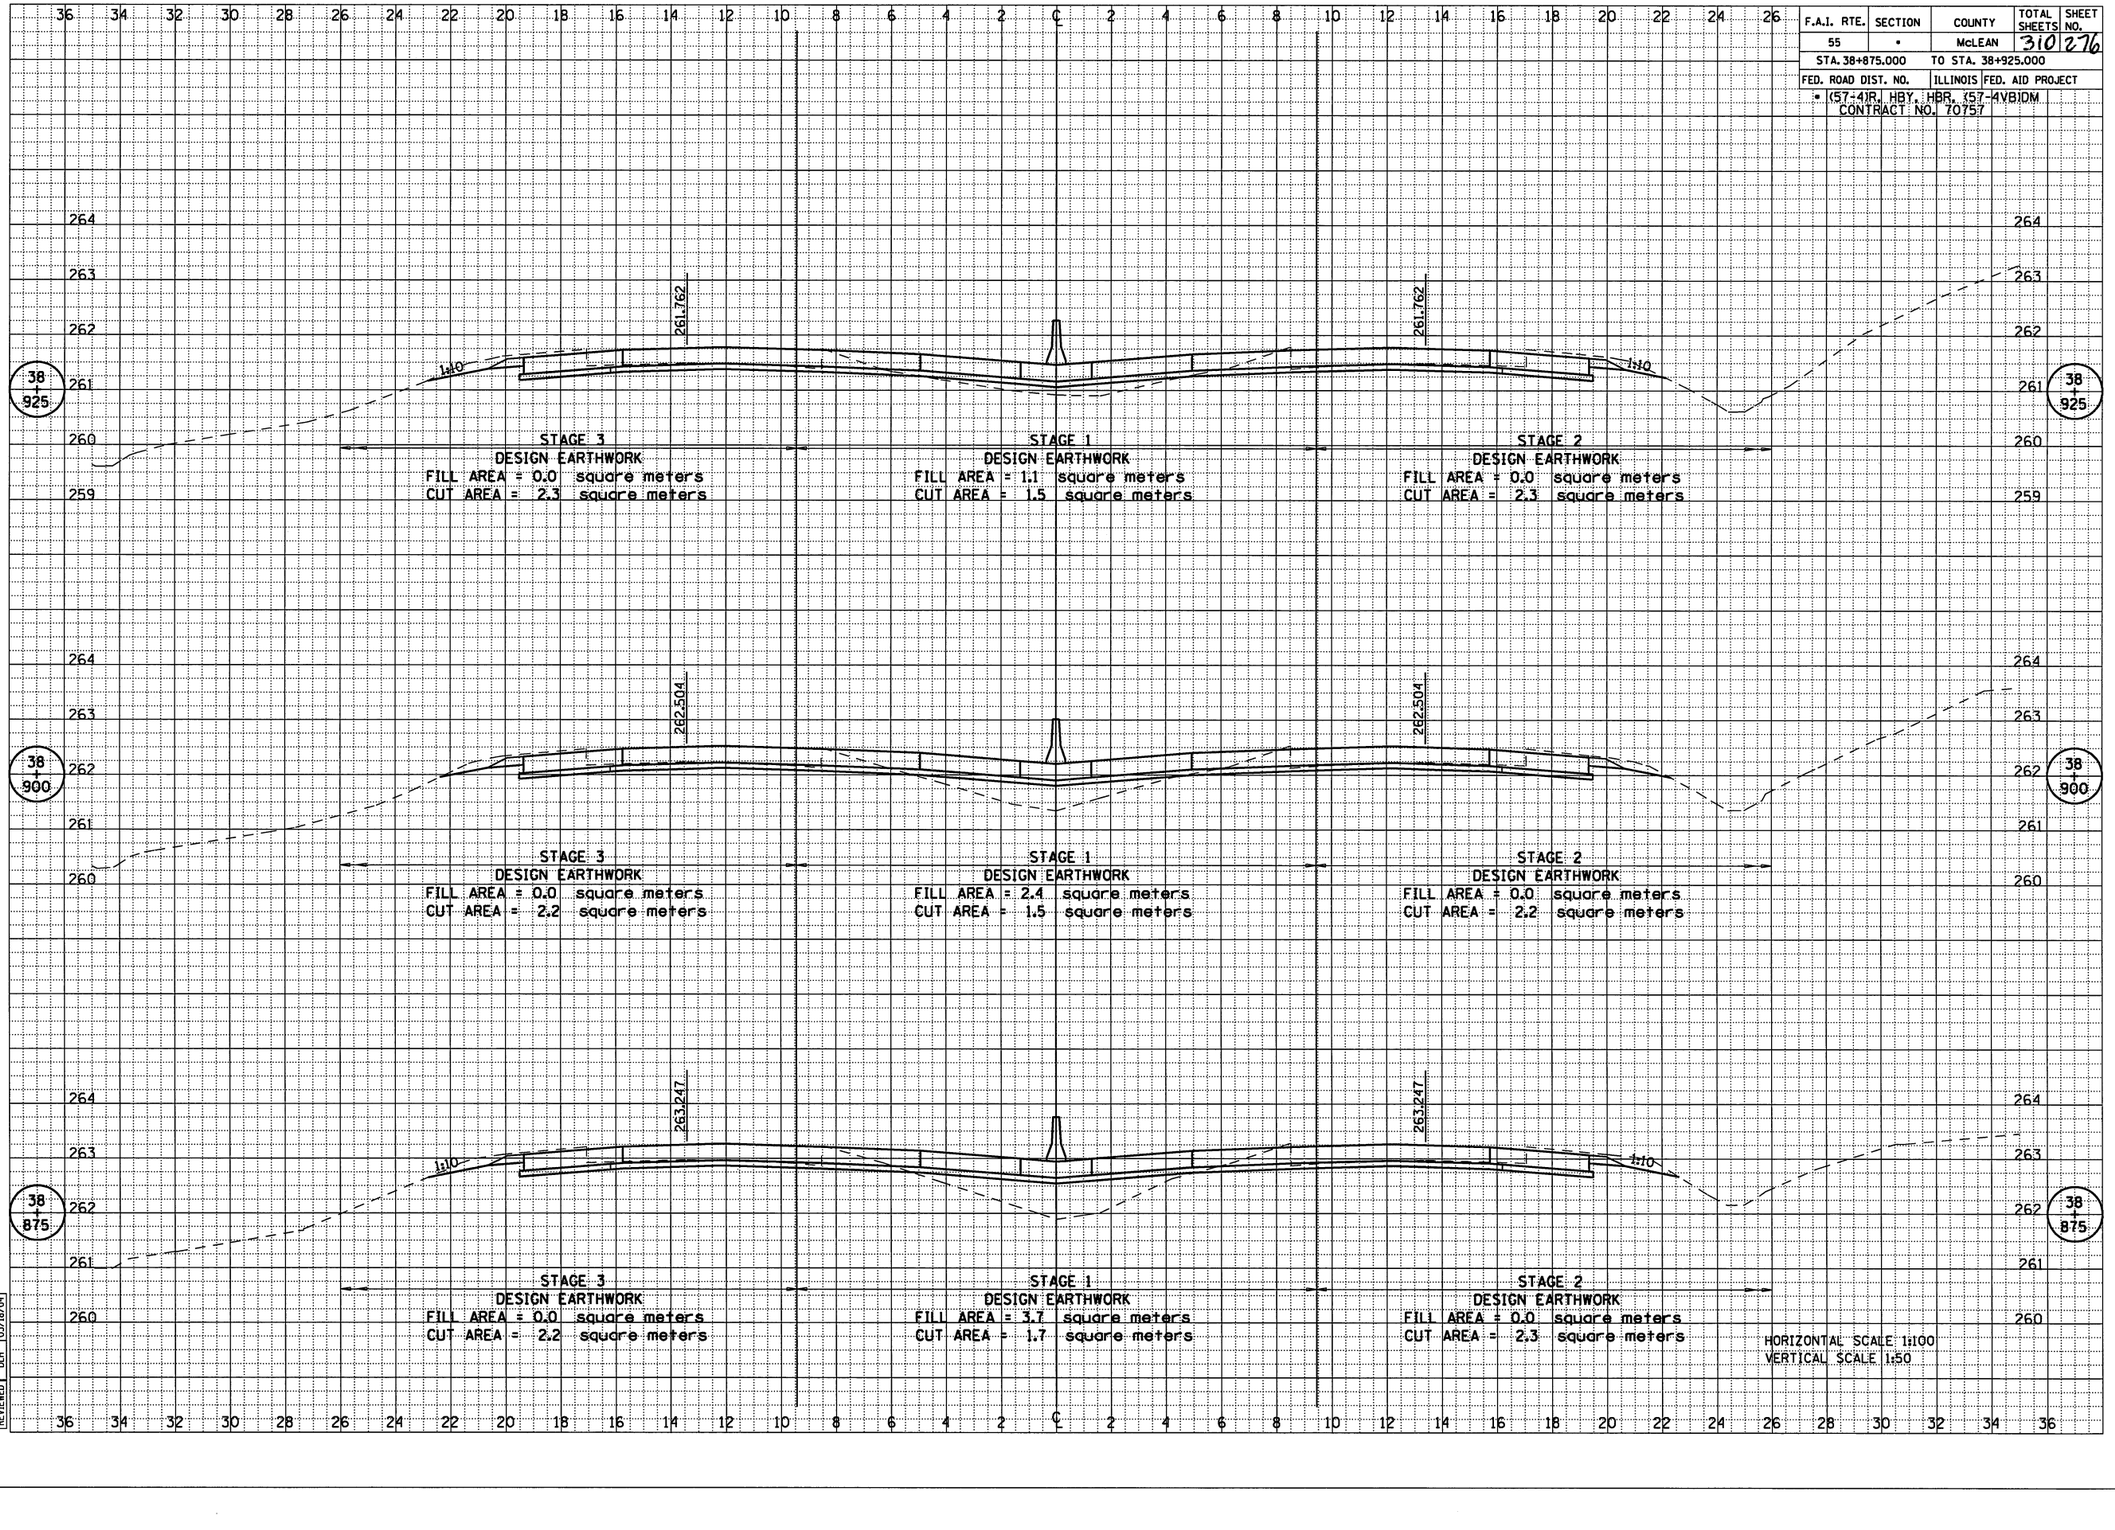

FINAL SURVEY	BY	DATE
SURVEYED		
PLOTTED		
NOTE BOOK		
NO.	AREAS CHECKED	

ORIGINAL SURVEY	BY	DATE
SURVEYED		
PLOTTED		
NOTE BOOK		
NO.	AREAS CHECKED	

LAYOUT		04/18/01
DRAWN		04/18/01
REVIEWED	DLH	03/18/04

4/16/2009
$FILE$