F.A.I. RTE.	SECTION	COUNTY	TOTAL SHEETS	SHEET NO.
55	*	McLEAN	310	287
STA. 39+700.000		TO STA. 39+750.000		
FED. ROAD DIST. NO.		ILLINOIS	FED. AID PROJECT	
* (57-4)R, HBY, HBR, (57-4VB)DM CONTRACT NO. 70757				

FINAL SURVEY	NOTE BOOK	SURVEYED	PLOTTED	DRAWN	AREAS CHECKED	BY	DATE

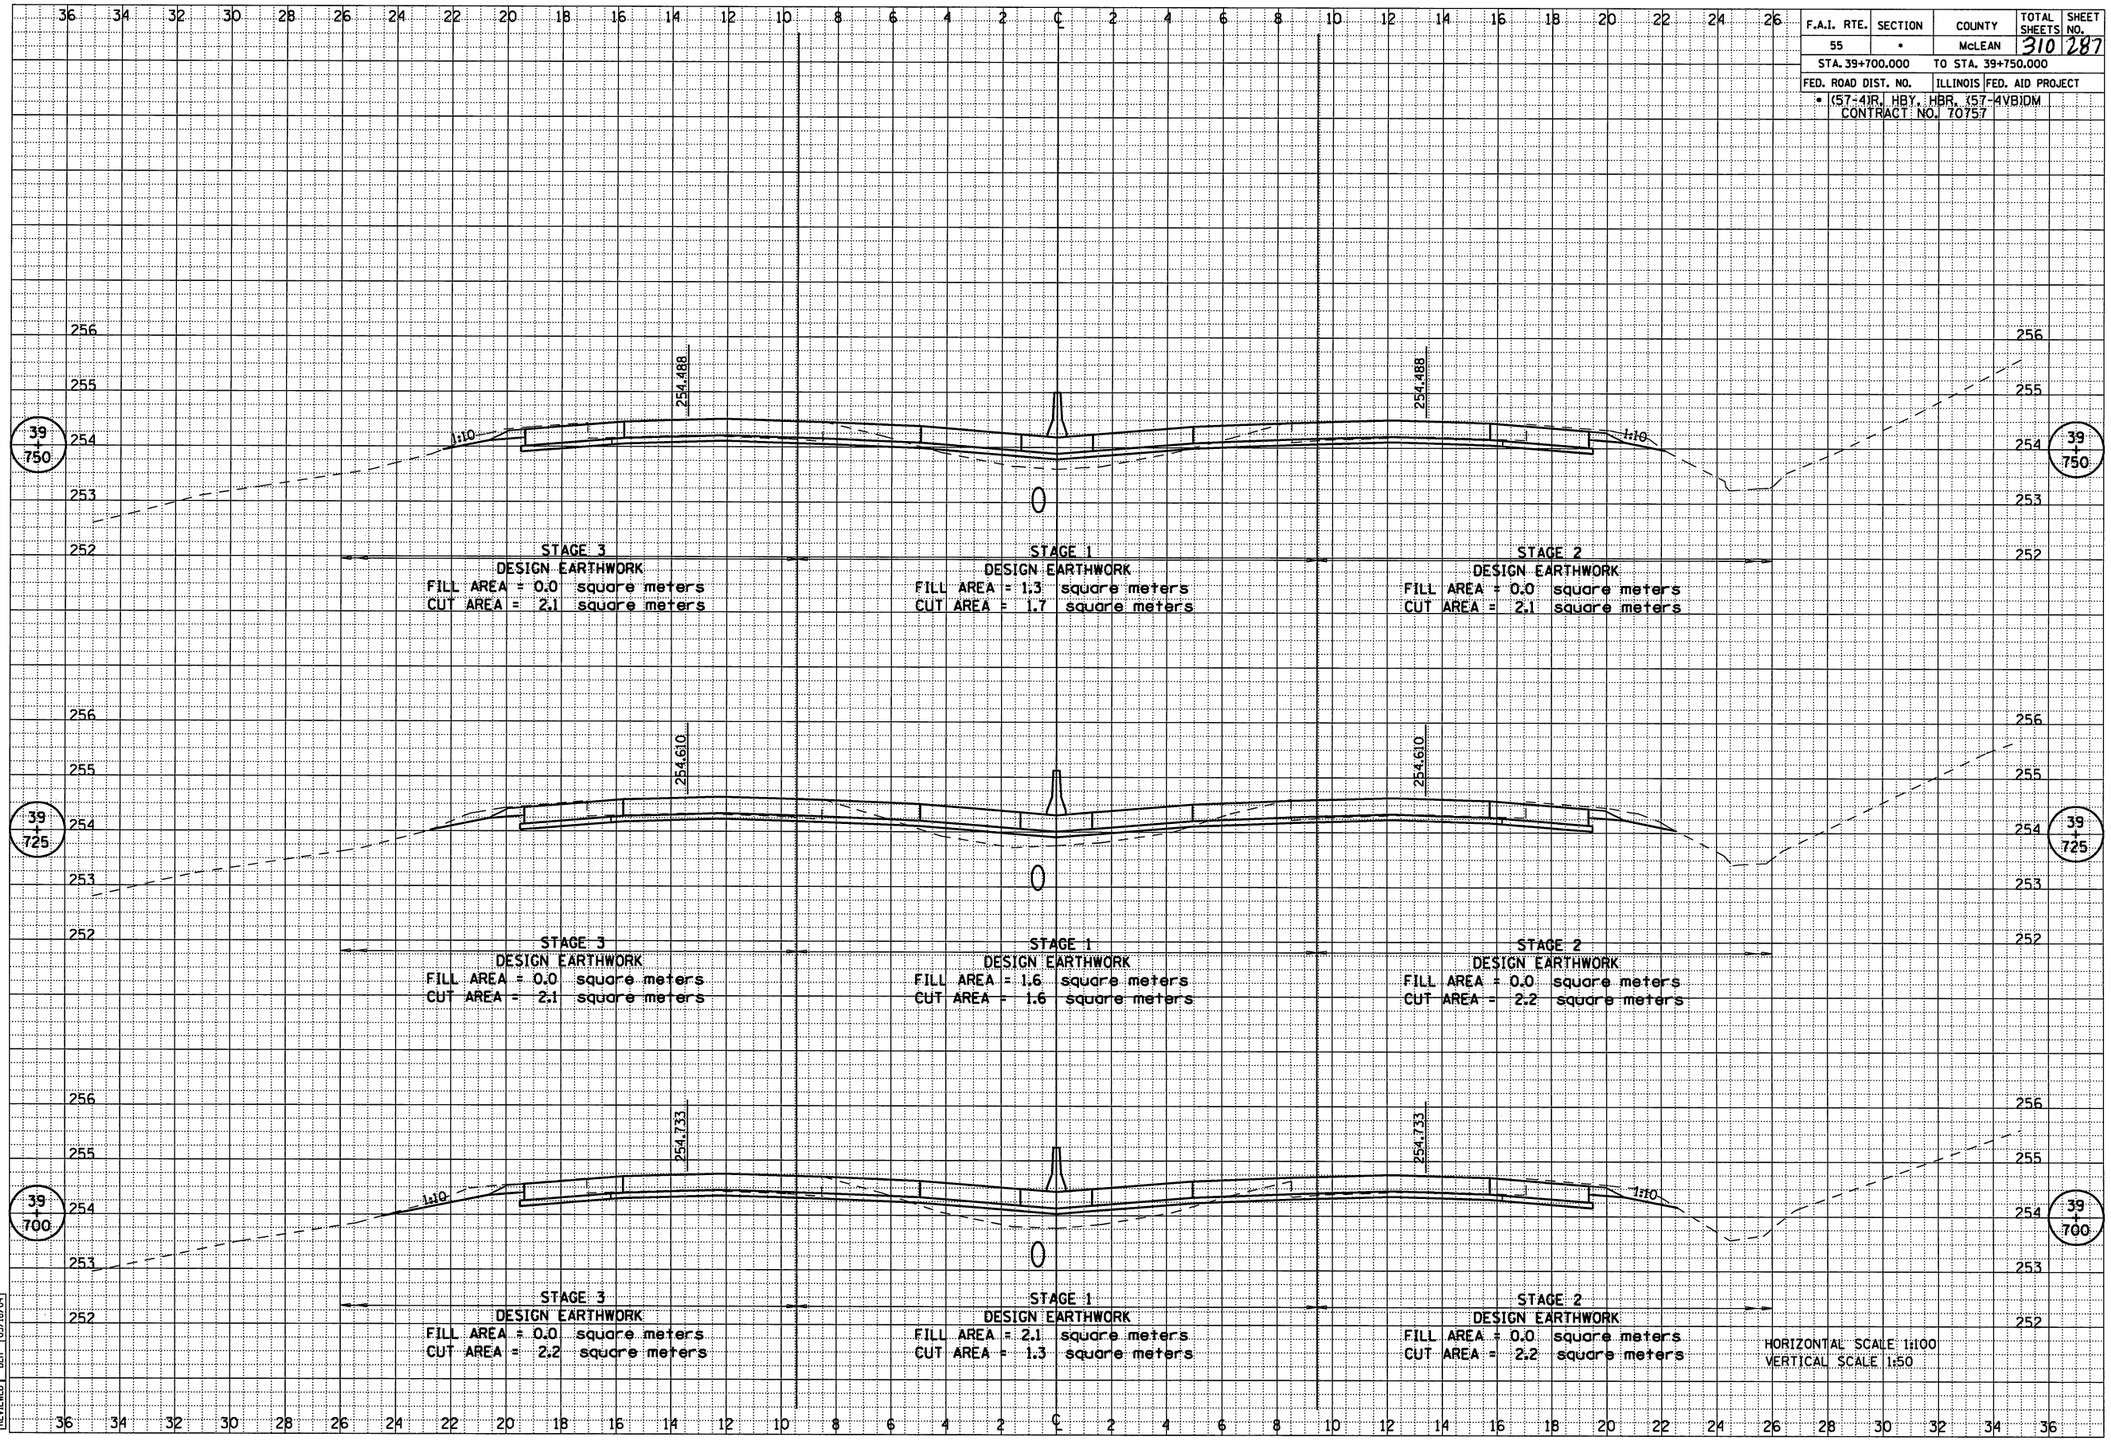

ORIGINAL SURVEY	NOTE BOOK	SURVEYED	PLOTTED	DRAWN	AREAS CHECKED	BY	DATE

LAYOUT		04/18/01
DRAWN		04/18/01
REVIEWED	DLH	03/18/04

4/16/2009
$FILE$