F.A.I. RTE.	SECTION	COUNTY	TOTAL SHEETS	SHEET NO.
55	*	McLEAN	310	292
STA. 40+075.000		TO STA. 40+125.000		
FED. ROAD DIST. NO.		ILLINOIS	FED. AID PROJECT	
* (57-4)R, HBY., HBR, (57-4VB)DM CONTRACT NO. 70757				

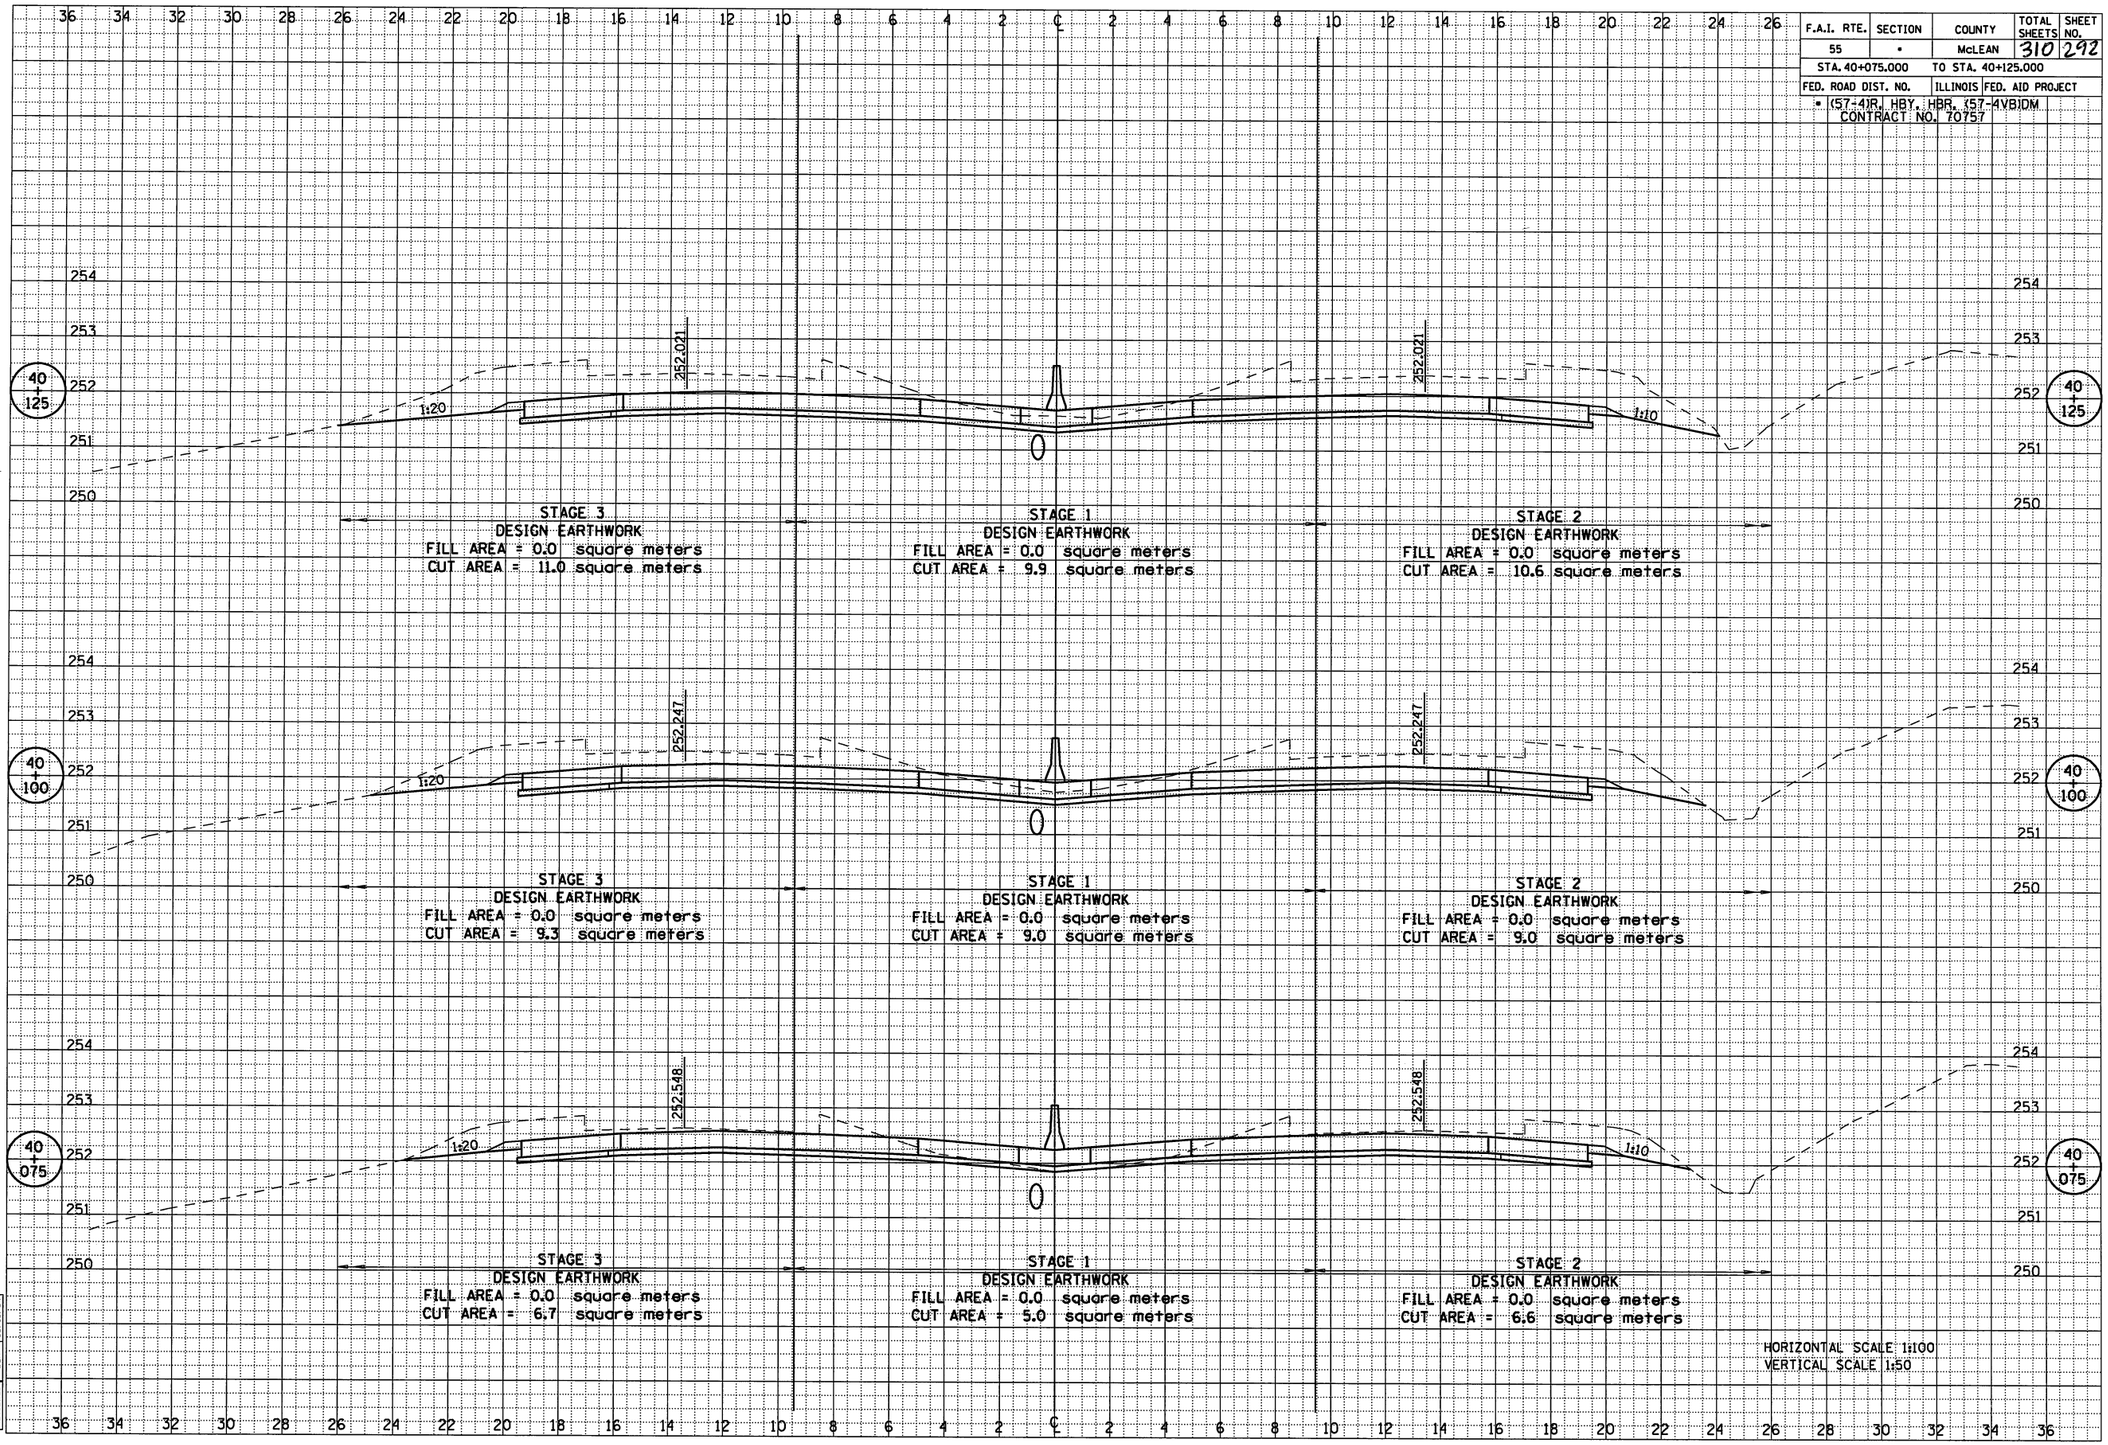

FINAL SURVEY | NOTE BOOK | NO. | BY | DATE
SURVEYED | PLOTTED | TEMPLATE | AREAS | AREAS CHECKED

ORIGINAL SURVEY | NOTE BOOK | NO. | BY | DATE
SURVEYED | PLOTTED | TEMPLATE | AREAS | AREAS CHECKED

	BY	DATE
LAYOUT		04/18/01
DRAWN		04/18/01
REVIEWED	DLH	03/18/04

4/16/2009
$FILE$