CONTRACT: 72D13
SHEET 7 OF 10

STATE OF ILLINOIS
DEPARTMENT OF PUBLIC WORKS & BUILDINGS
DIVISION OF HIGHWAYS

DRAWN BY	DATE	COUNTY	TOTAL SHEETS	SHEET NO.
F.A.I.	04-15-62	Sangamon	29	25
S.S.	04-30-62		18	11

FED. ROAD DIST. NO. 7 ILLINOIS HIGHWAY

SHEET 6 OF 13

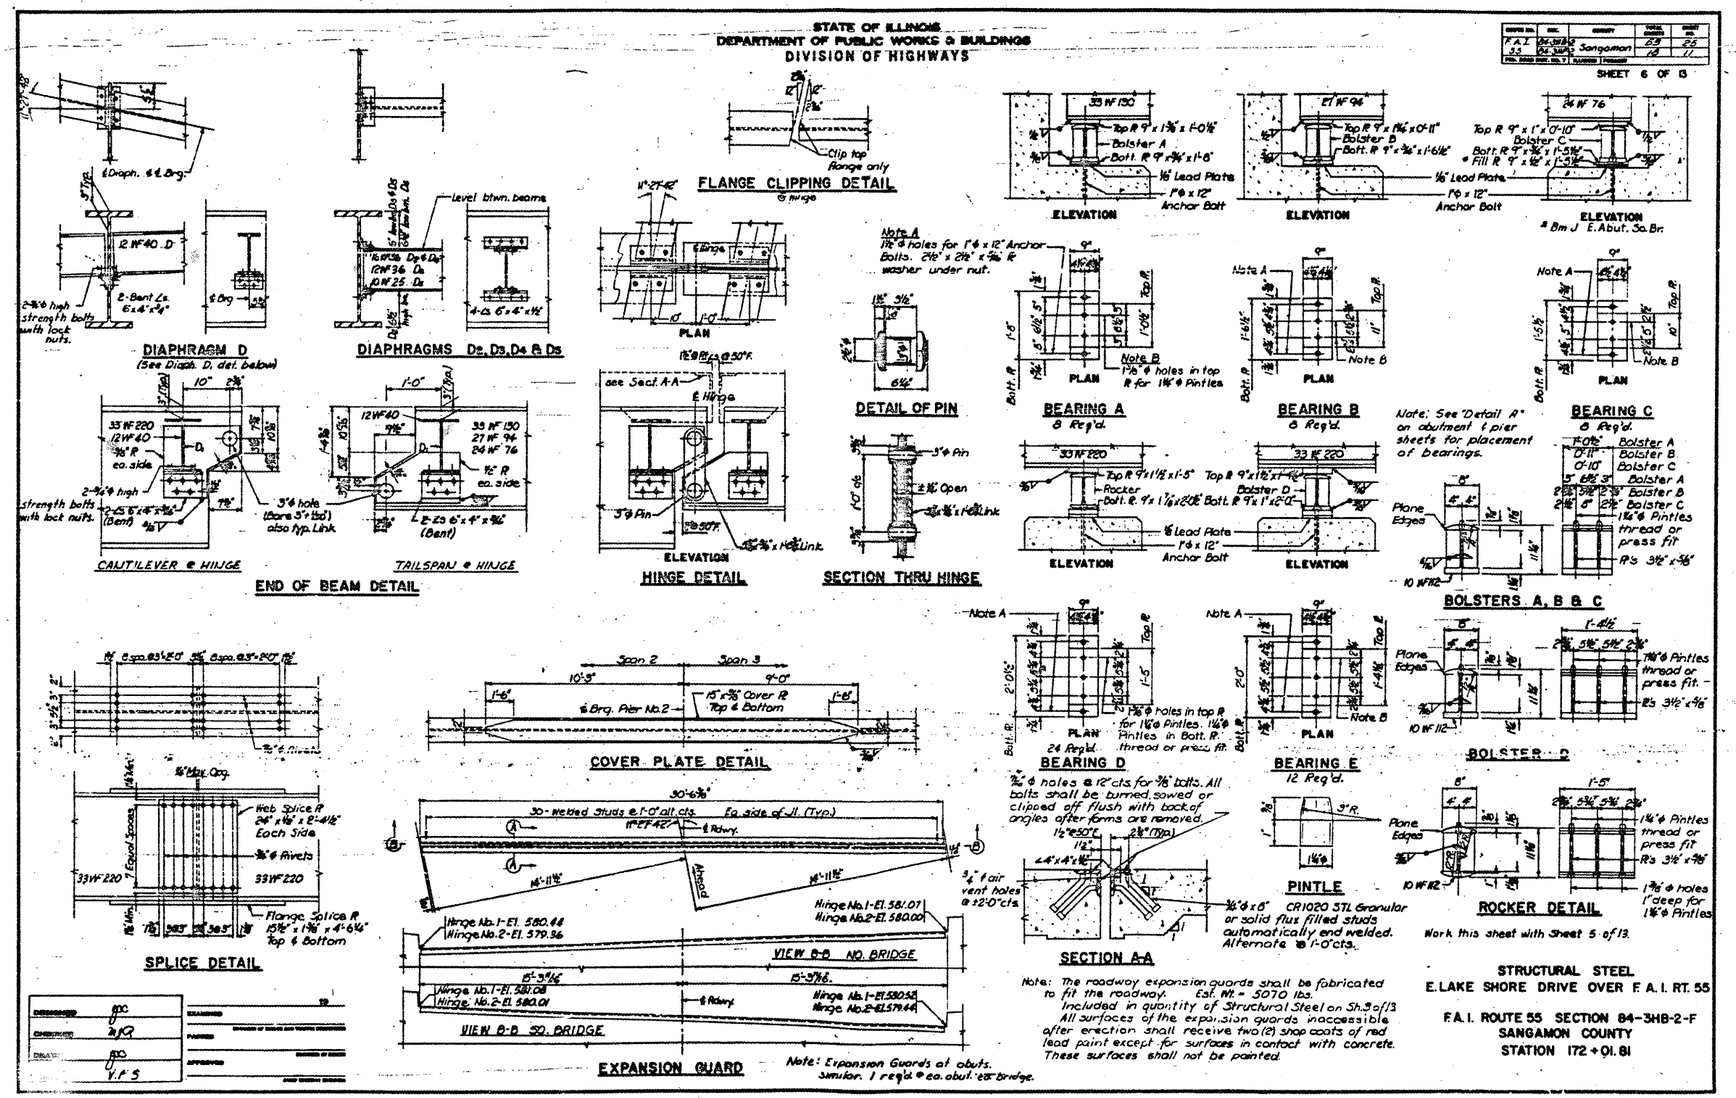

STRUCTURAL STEEL
E. LAKE SHORE DRIVE OVER F.A.I. RT. 55

F.A.I. ROUTE 55 SECTION 84-3HB-2-F
SANGAMON COUNTY
STATION 172+01.81

FOR INFORMATION ONLY

EXISTING PLANS SN084-0082,0083
FAI 55 (I-55)
D-6 REHAB BDGE PAINTING 2010
SANGAMON COUNTY