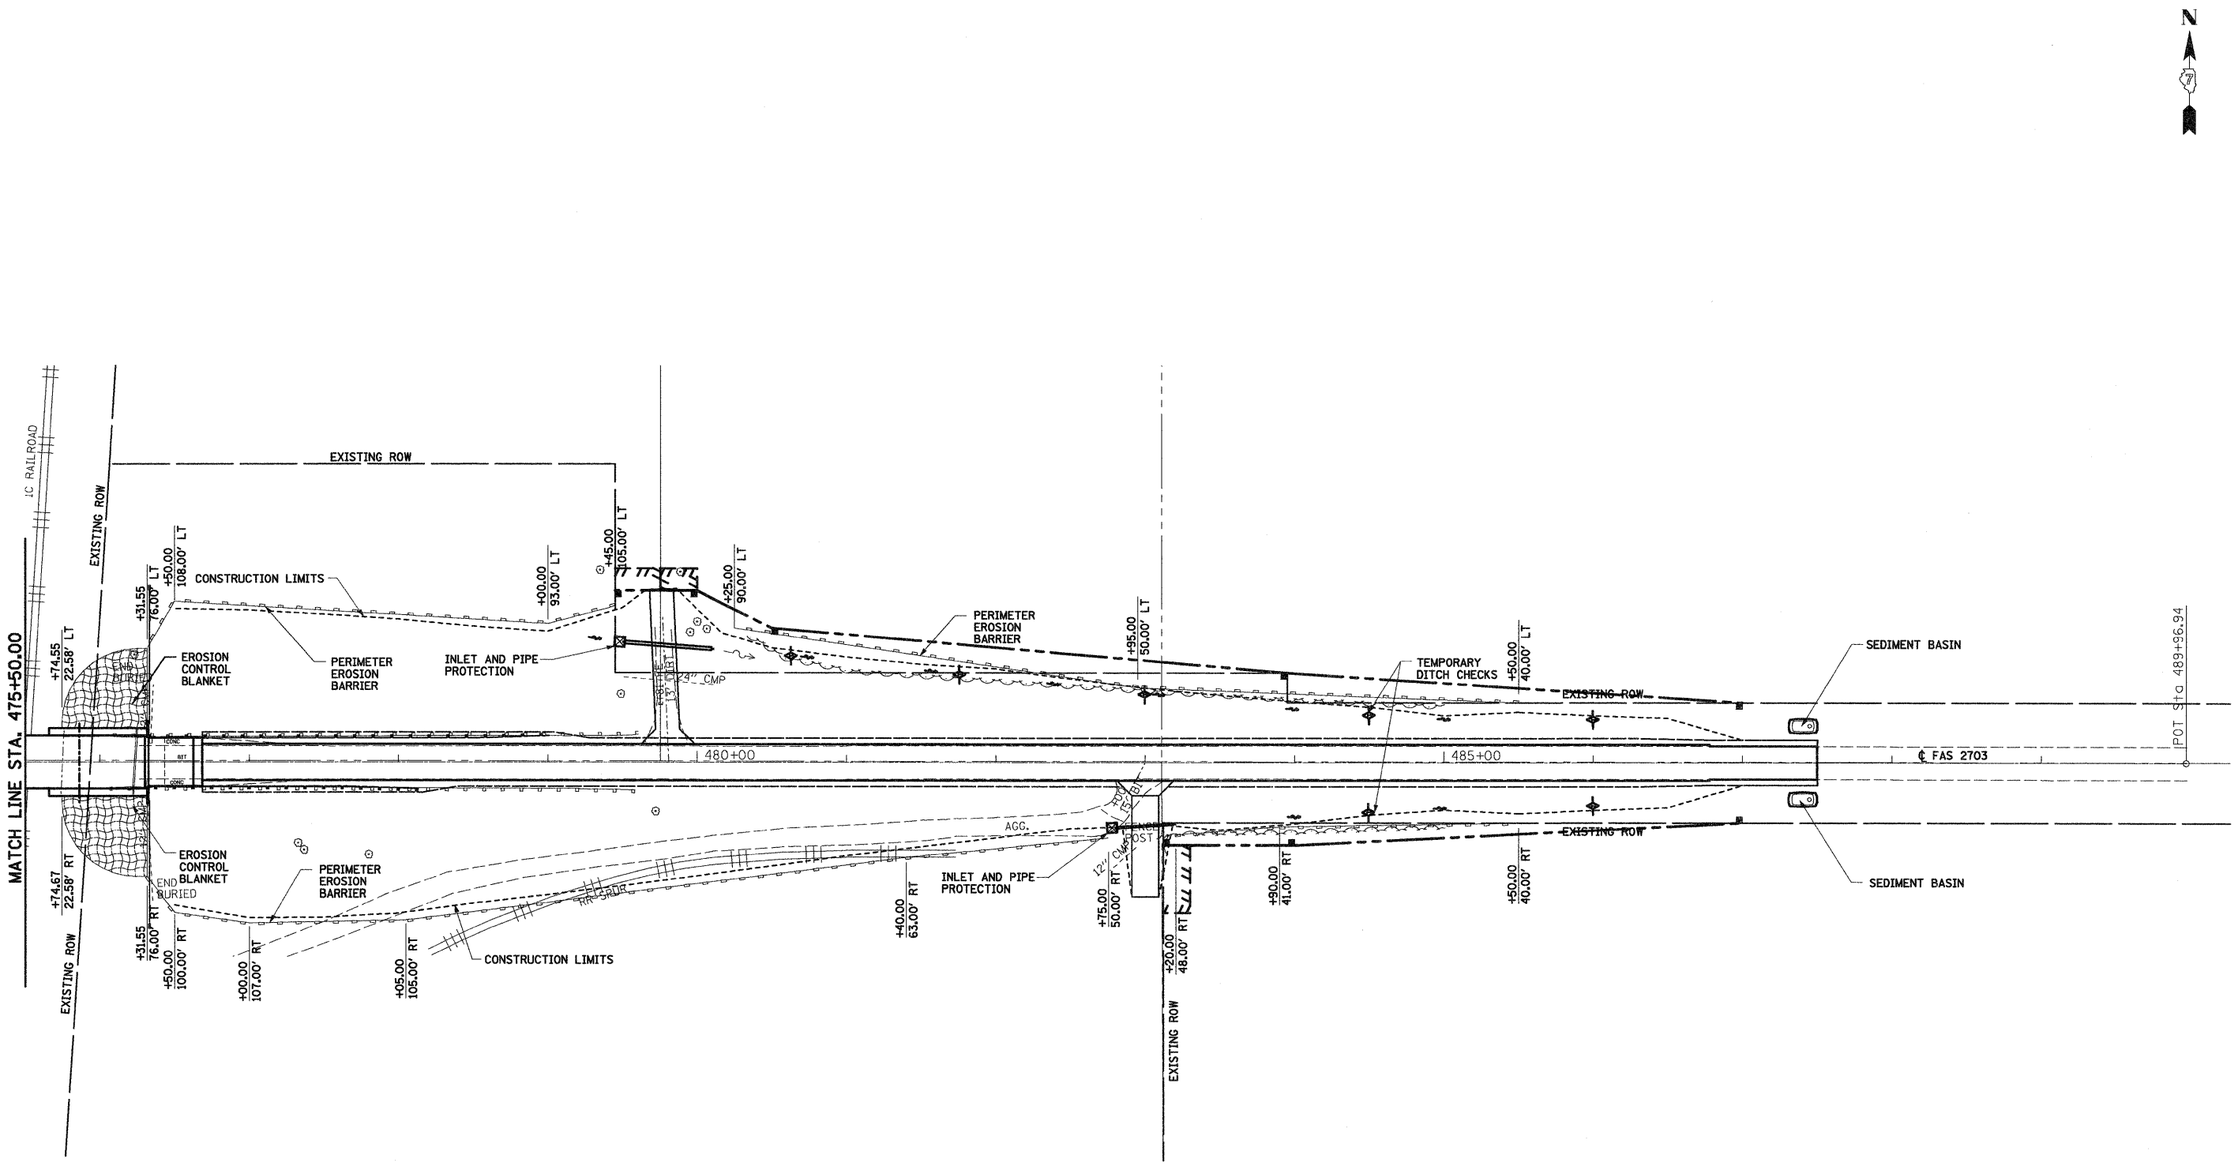

LEGEND

- TEMPORARY DITCH CHECK- ROLLED EXCELSIOR, SILT WEDGES/PANELS
- EROSION CONTROL BLANKET
- PERIMETER EROSION BARRIER- SILT FILTER FENCE OR OTHER AS APPROVED BY THE ENGINEER
- ROADWAY DITCH FLOW
- INLET AND PIPE PROTECTION- STRAW BALES, FILTER FABRIC, AGGREGATES
- SEDIMENT BASIN

0 50' 100'

FILE NAME = S:\Projects\407-0008 ... Dist 7 Vernon\VO 2 Kinmundy over ICRR\dgn\ecp.dgn	USER NAME = paul	DESIGNED - JLS	REVISED -	STATE OF ILLINOIS DEPARTMENT OF TRANSPORTATION	EROSION CONTROL, KINMUNDY/LOUISVILLE ROAD	F.A.S RTE.	SECTION	COUNTY	TOTAL SHEETS	SHEET NO.
		DRAWN - PDB	REVISED -			2703	(9-VBR)B	CLAY	65	18
	PLOT SCALE = 50.000 ' / IN.	CHECKED - BRM	REVISED -					CONTRACT NO. 74136		
	PLOT DATE = 12/3/2008	DATE - 05/22/08	REVISED -		SCALE: 1"=50' SHEET NO. 2 OF 2 SHEETS STA. 475+50.00 TO STA. 487+50.00	FED. ROAD DIST. NO.	ILLINOIS	FED. AID PROJECT		

...\dgn\ecp.dgn 12/3/2008 11:23:03 AM